

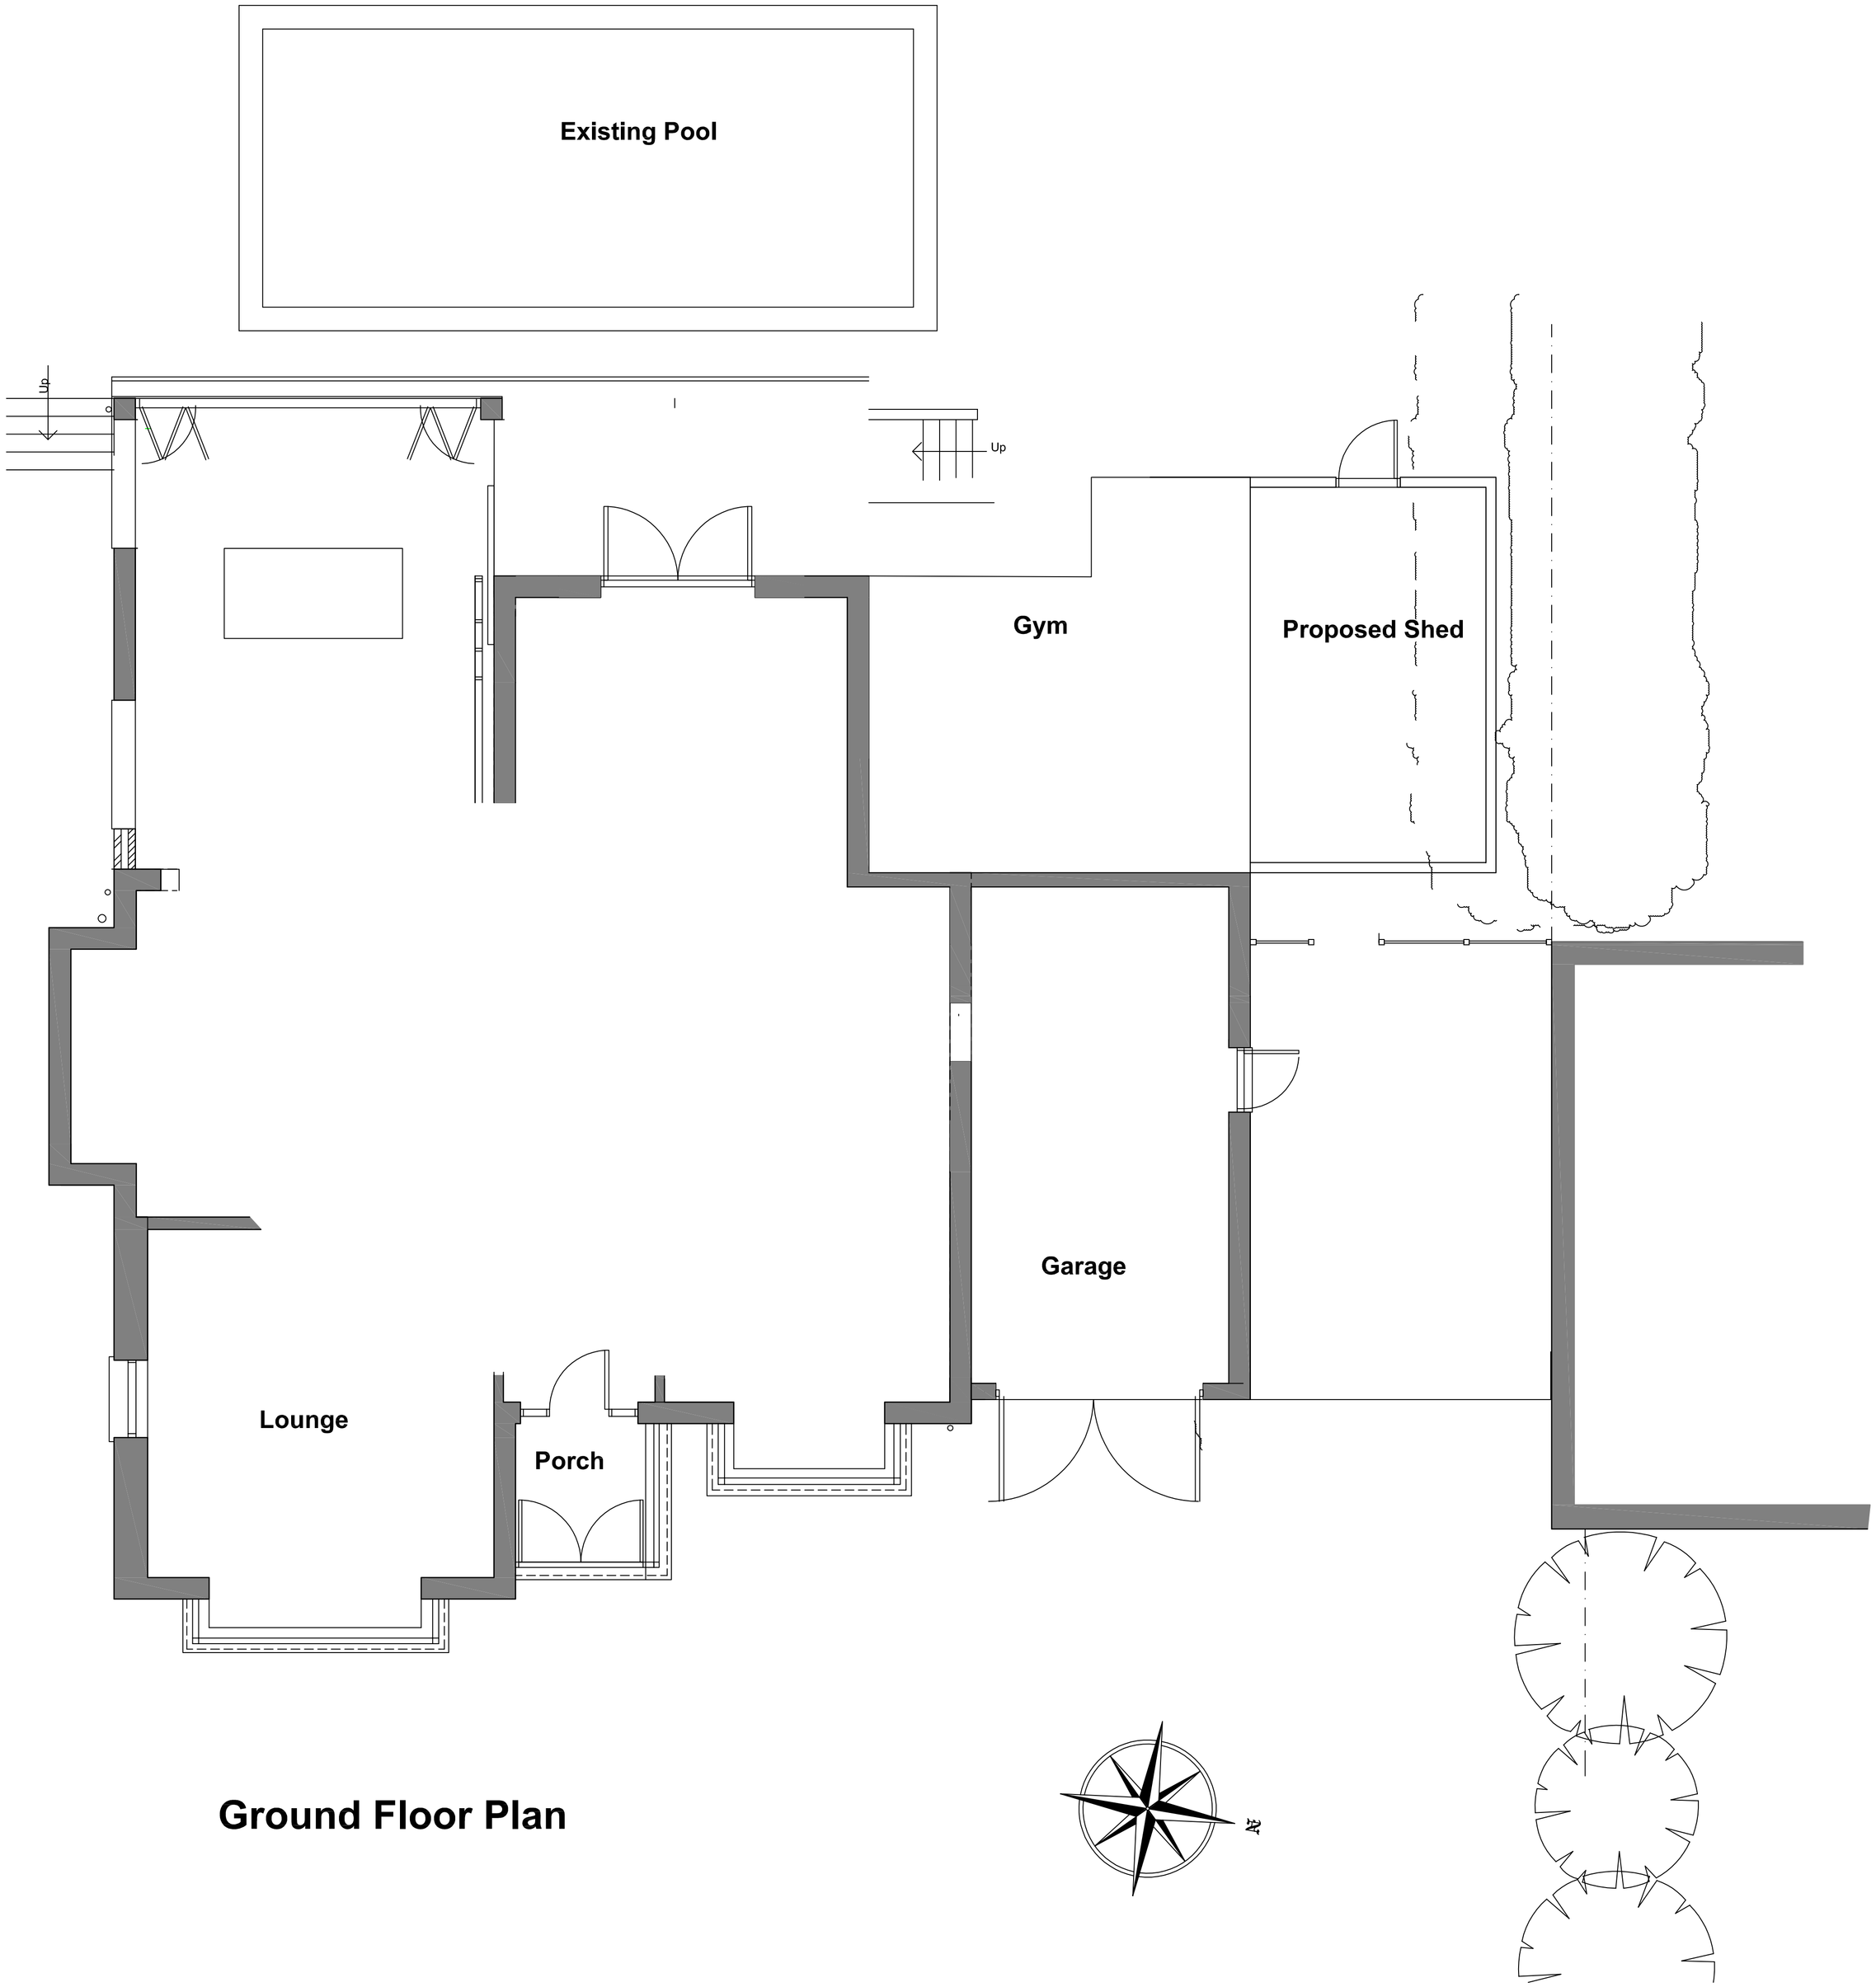



## Ground Floor Plan

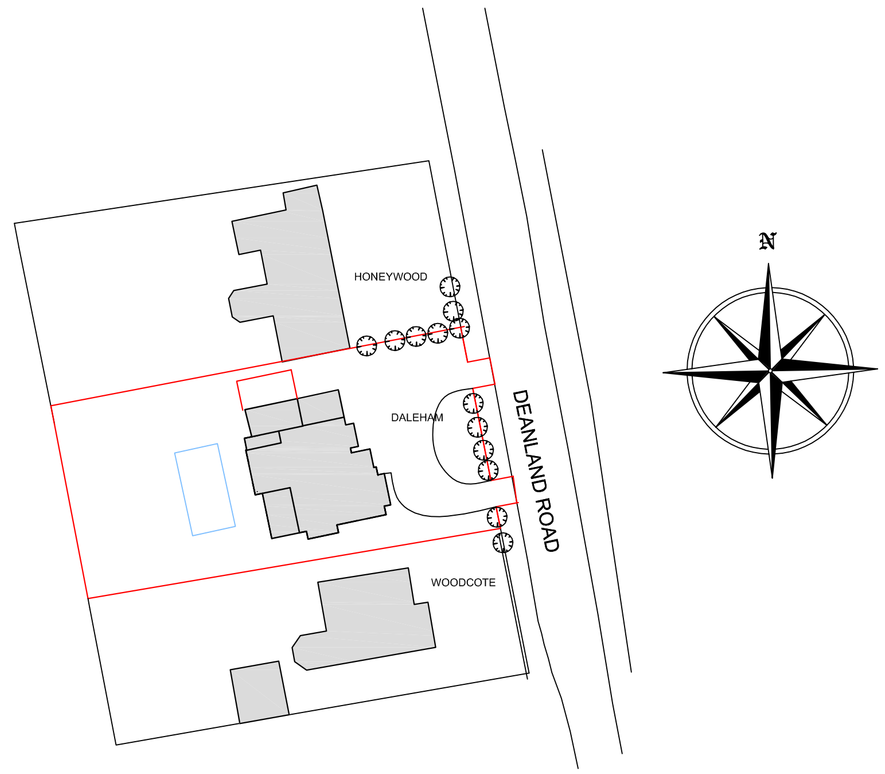


## Block Plan 1:500 @ A1

10M

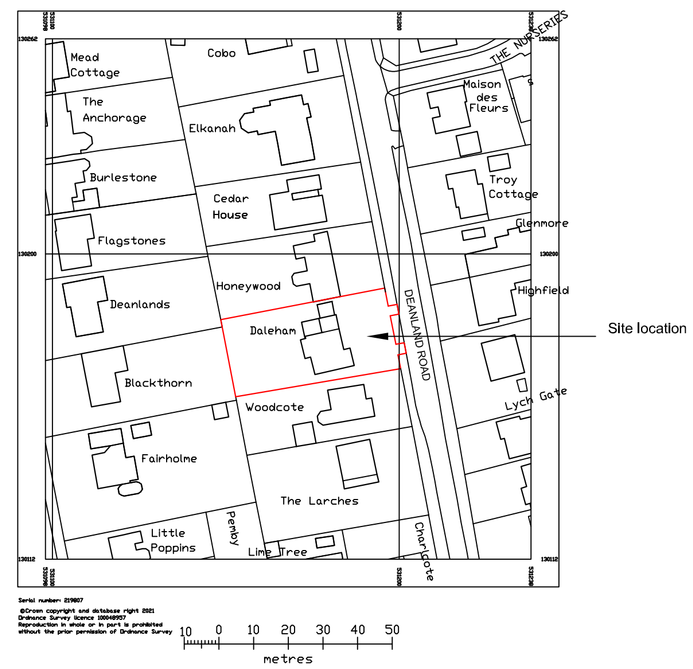


## Location Plan 1:500 @ A1

| REVISIONS. | DATE. |
|---|---|
| | |

0 1M 2M 3M 4M 5M 6M

500mm

MIKE HILL
ARCHITECTURAL SERVICES
Croom Cottage London Road East Hoathly Lewes East Sussex BN8 6EL
Tel : . 01825 840296 e-mail hill304@btinternet.com

| | | | |
|---|---|---|---|
| Project | : Proposed Shed<br>DALEHAM,<br>Deanland Road, Balcombe. | | |
| Client | : MR & MRS H. JANSEN. | | |
| Drawing | : Plan as Proposed | Drawn By | : MGH |
| Scale | : 1:50 @ A1 | Drawing No | : 4421/265 |
| Date | : February 2026 | Revision | : |