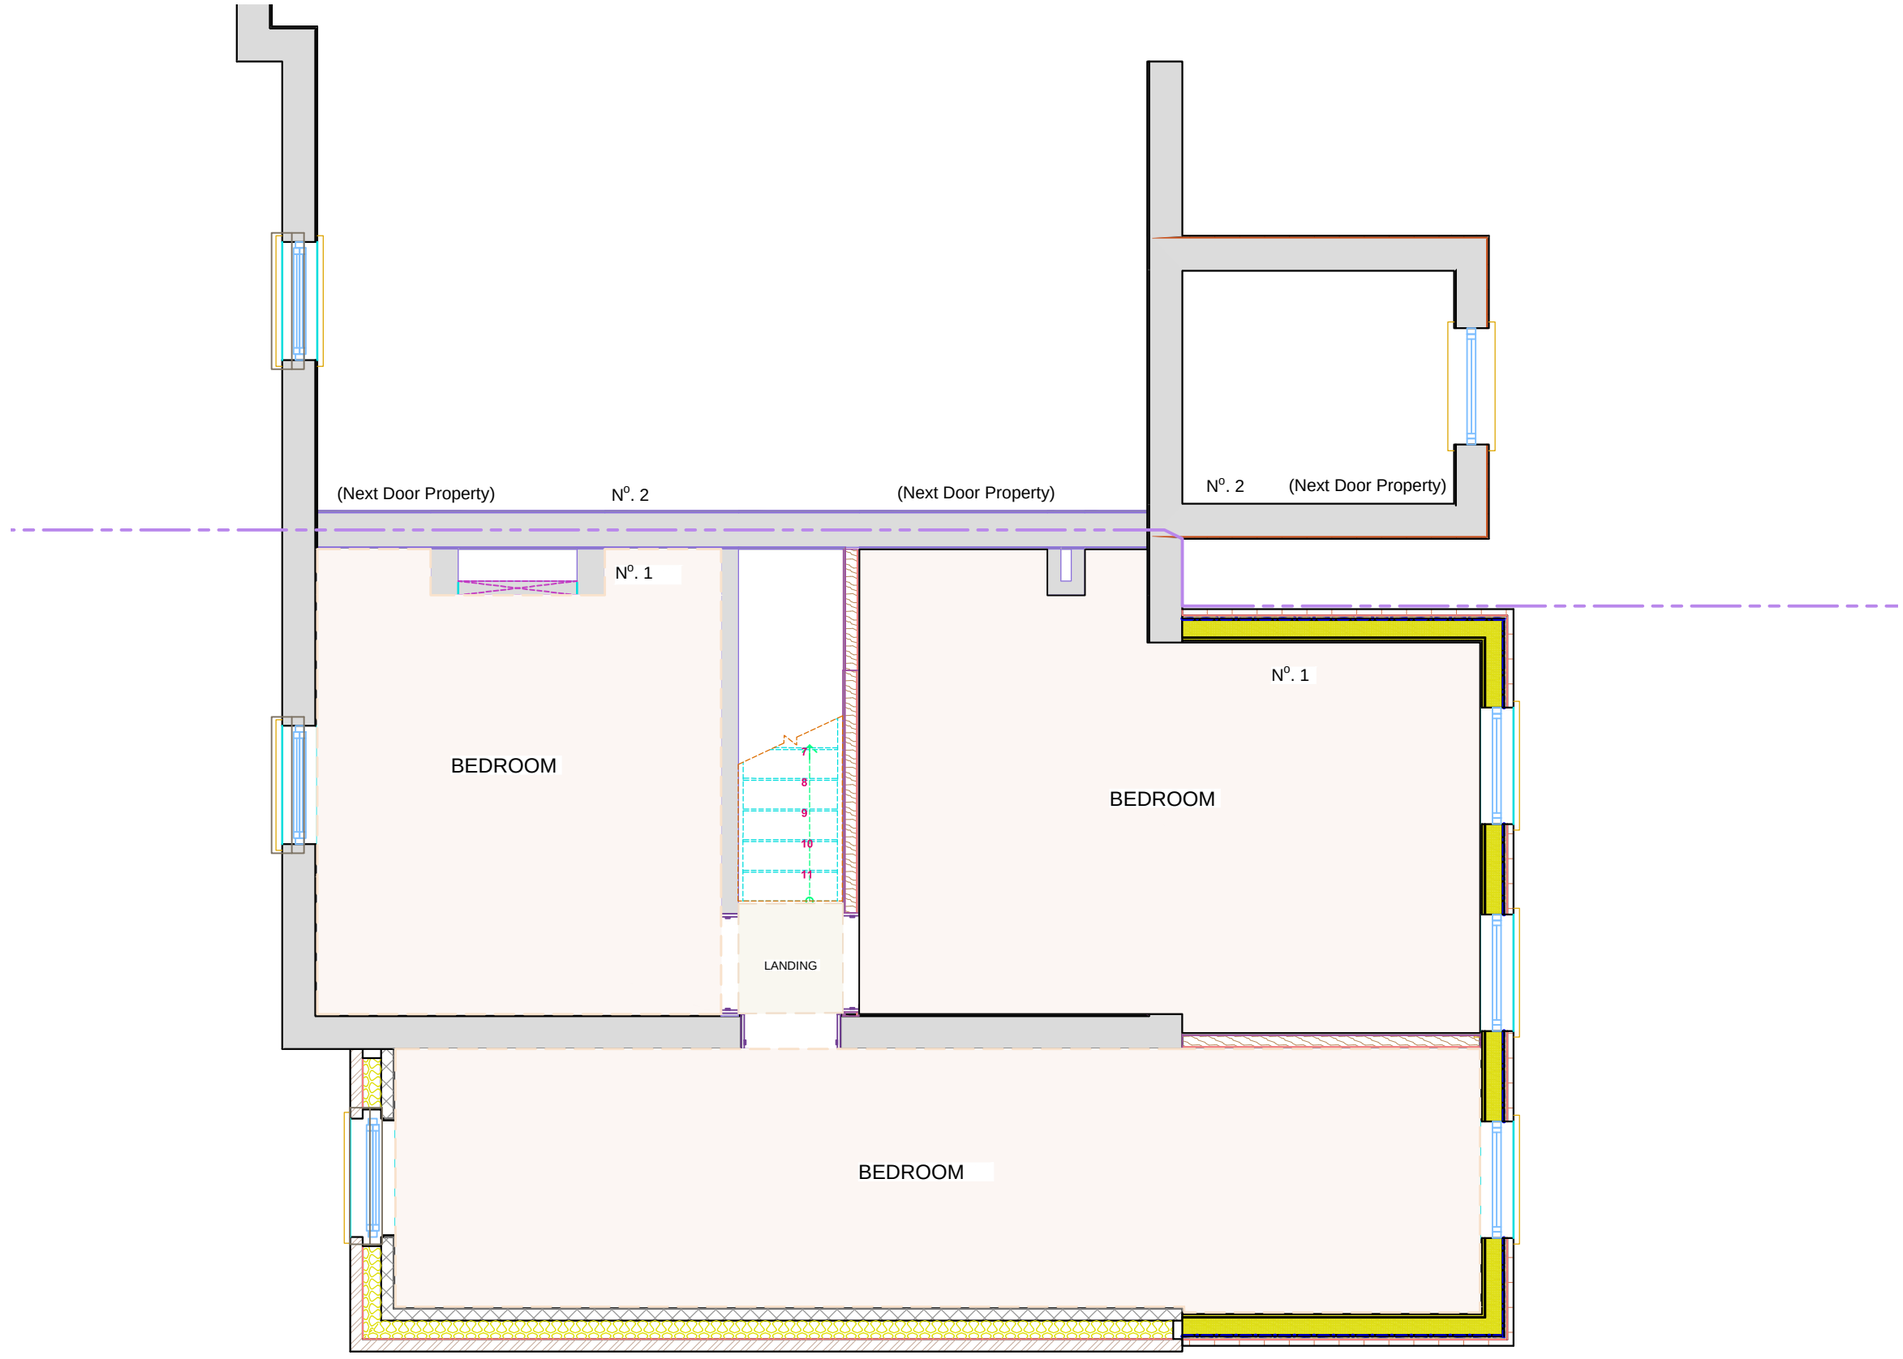



FIRST FLOOR PLAN PROPOSED SCALE 1:50

LOFT (UNUSED & UNALTERED) SCALE 1:50

0 1m

1 : 50

**NOTE:** For construction,all dimensions must be checked on site and not scaled from this drawing

| | | | | | |
|---|---|---|---|---|---|
| | Client: Mr & Mrs J Clarke | Site: 1 Newcroft Cottages Selsfield Road Ardingly Haywards Heath West Sussex RH17 6TJ | Project Title: Two Storey Side & Rear Extension | Drawing Title: First Floor Plan Proposed | Scale: 1:50 |
| | | | | | Date: 23/10/2025 |
| | | | | | Paper Size: A 3 |