


PROPOSED EAST ELEVATION NO.1

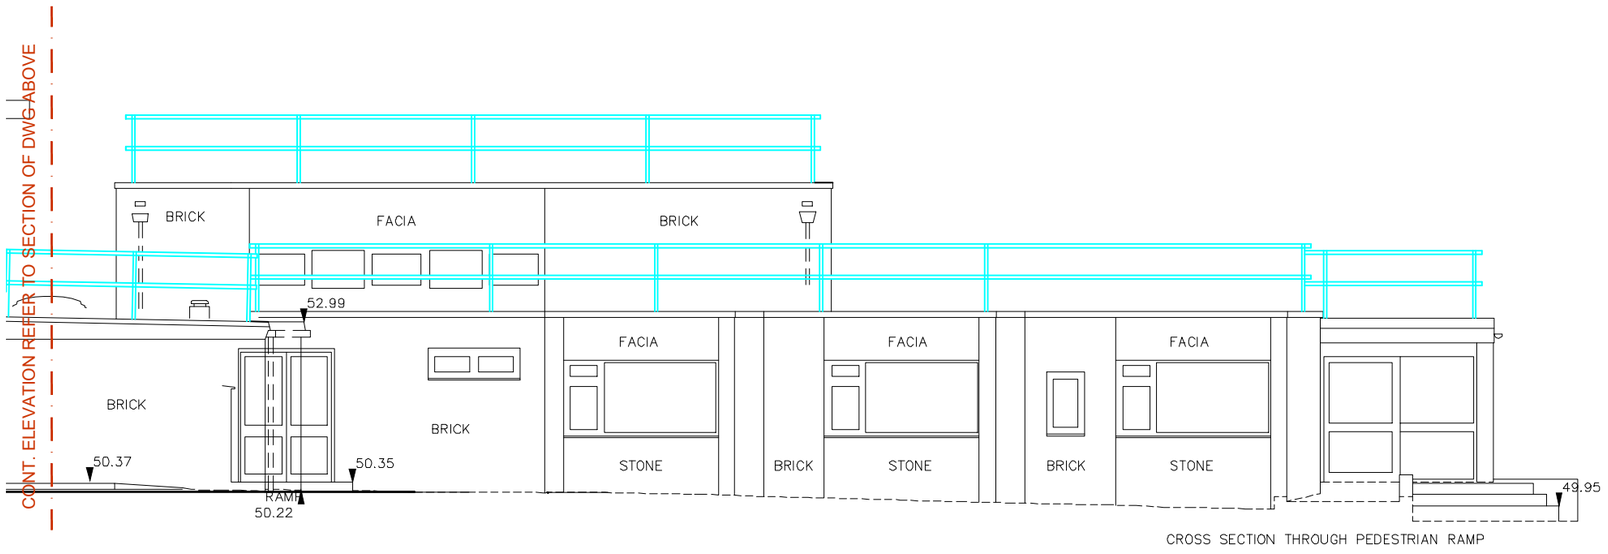

CROSS SECTION THROUGH PEDESTRIAN RAMP


PROPOSED EAST ELEVATION NO.2

DO NOT SCALE
Use only written dimension. All dimension must be verified prior to works being put into hand and any discrepancies reported to the originator.

Health and Safety Information

	Details	Sign	Date
Asbestos Survey			
Structural Check/Lifting & Handling			
Site Survey			
Access and Egress/Site Compound			
Hazards Identified			

KEY PLAN

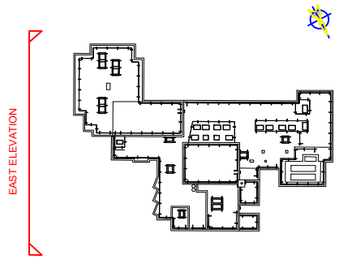

REV	Details of Revision	Date	Sign

Client: west sussex county council

AtkinsRéalis

3100 Century Way, Thorpe Park, Leeds, LS15 8ZB

Tel: +44(0)113 306 6600
Fax: +44(0)113 306 6601

Project
WINDMILLS JUNIOR SCHOOL
GUARDRAIL INSTALLATION WORKS

Title
WINDMILLS JUNIOR MILL
PROPOSED
EAST ELEVATION

Drawing No: 100119575-ATR-XX-00-DR-AR-000106

Scale	Drawn	Checked	Co-ord chk
1:100	OT	RB	OT
Drawing size	**Date**	**Date**	**Date**
A3	05.05.26	05.05.26	05.05.26

Status: PLANNING

©AtkinsRéalis COPYRIGHT : REPRODUCTION IN WHOLE OR PART BY ANY MEANS IS PROHIBITED WITHOUT THE PRIOR WRITTEN PERMISSION OF AtkinsRéalis