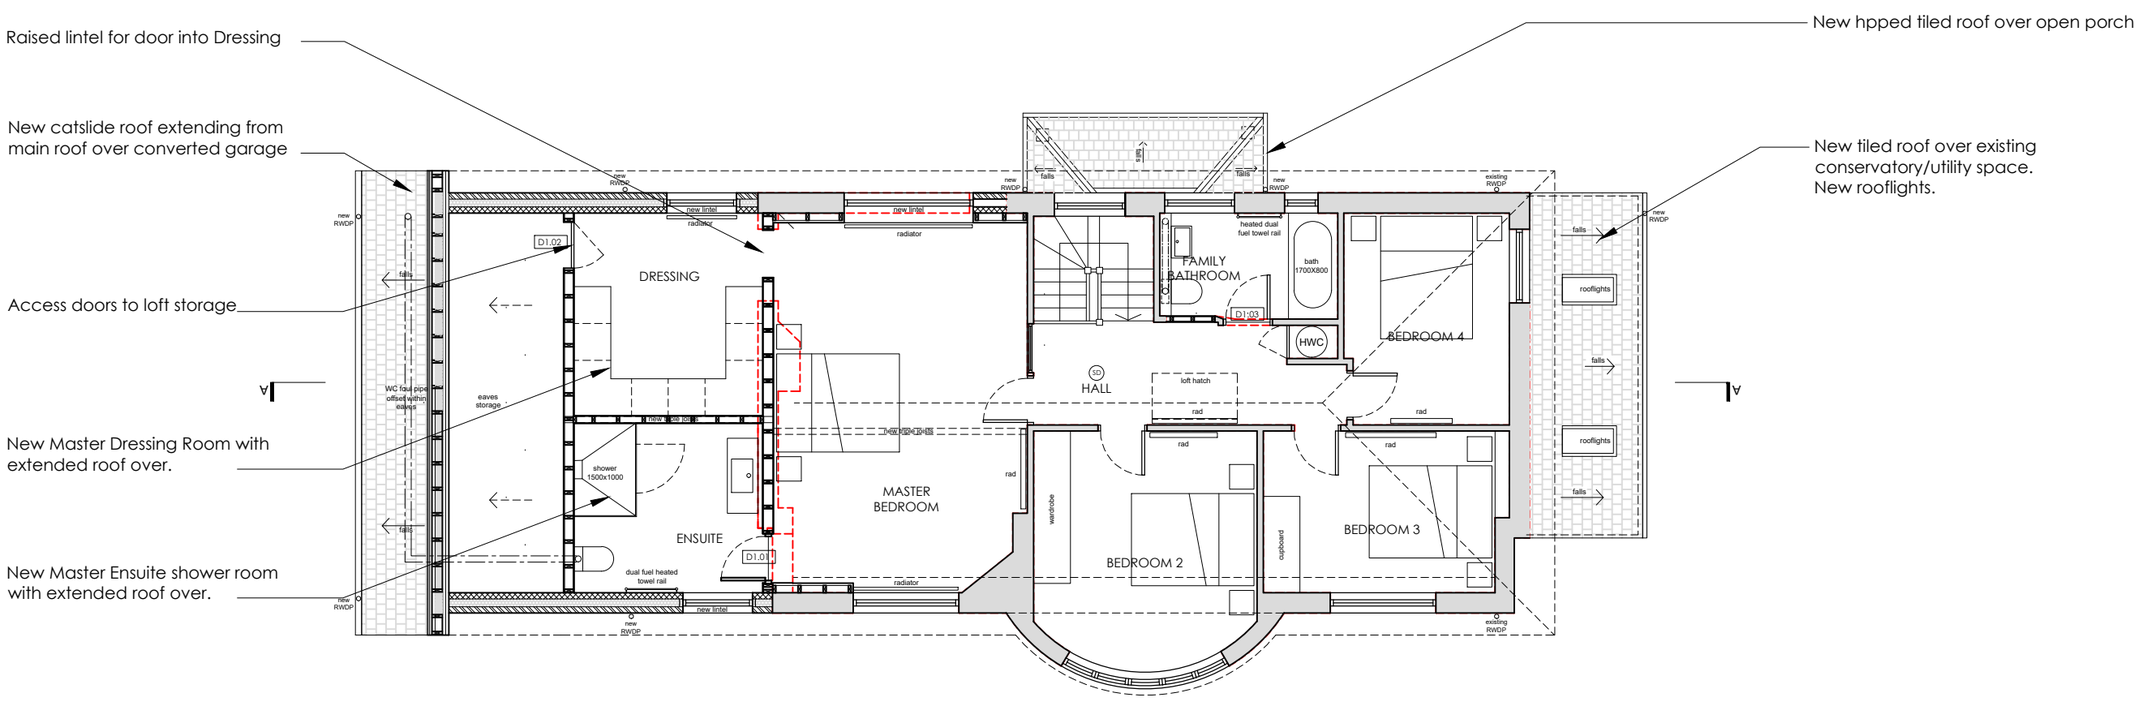



1 PROPOSED FIRST FLOOR PLAN
SCALE 1:100

0 1 2 3 4 5m

N

EXISTING

REVISIONS

STATUS
PROPOSED

PROJECT
TY GWILYM, WORSTED LANE

TITLE
PROPOSED FIRST FLOOR PLAN

| SCALE | DATE | DRAWING NUMBER | REV |
|---|---|---|---|
| 1:100 | 28/09/2026 | 103 | * |

VICTORIA MUSTARD ARCHITECT
135 Crawley Down Road, Felbridge, East Grinstead RH19 2PS
Mob 07779 245 093 vicki@victoriamustardarchitects.com