Ground Floor Plan – (Dwg 004)
(A4)

Scale 1:100
A4
Ground Floor Plan

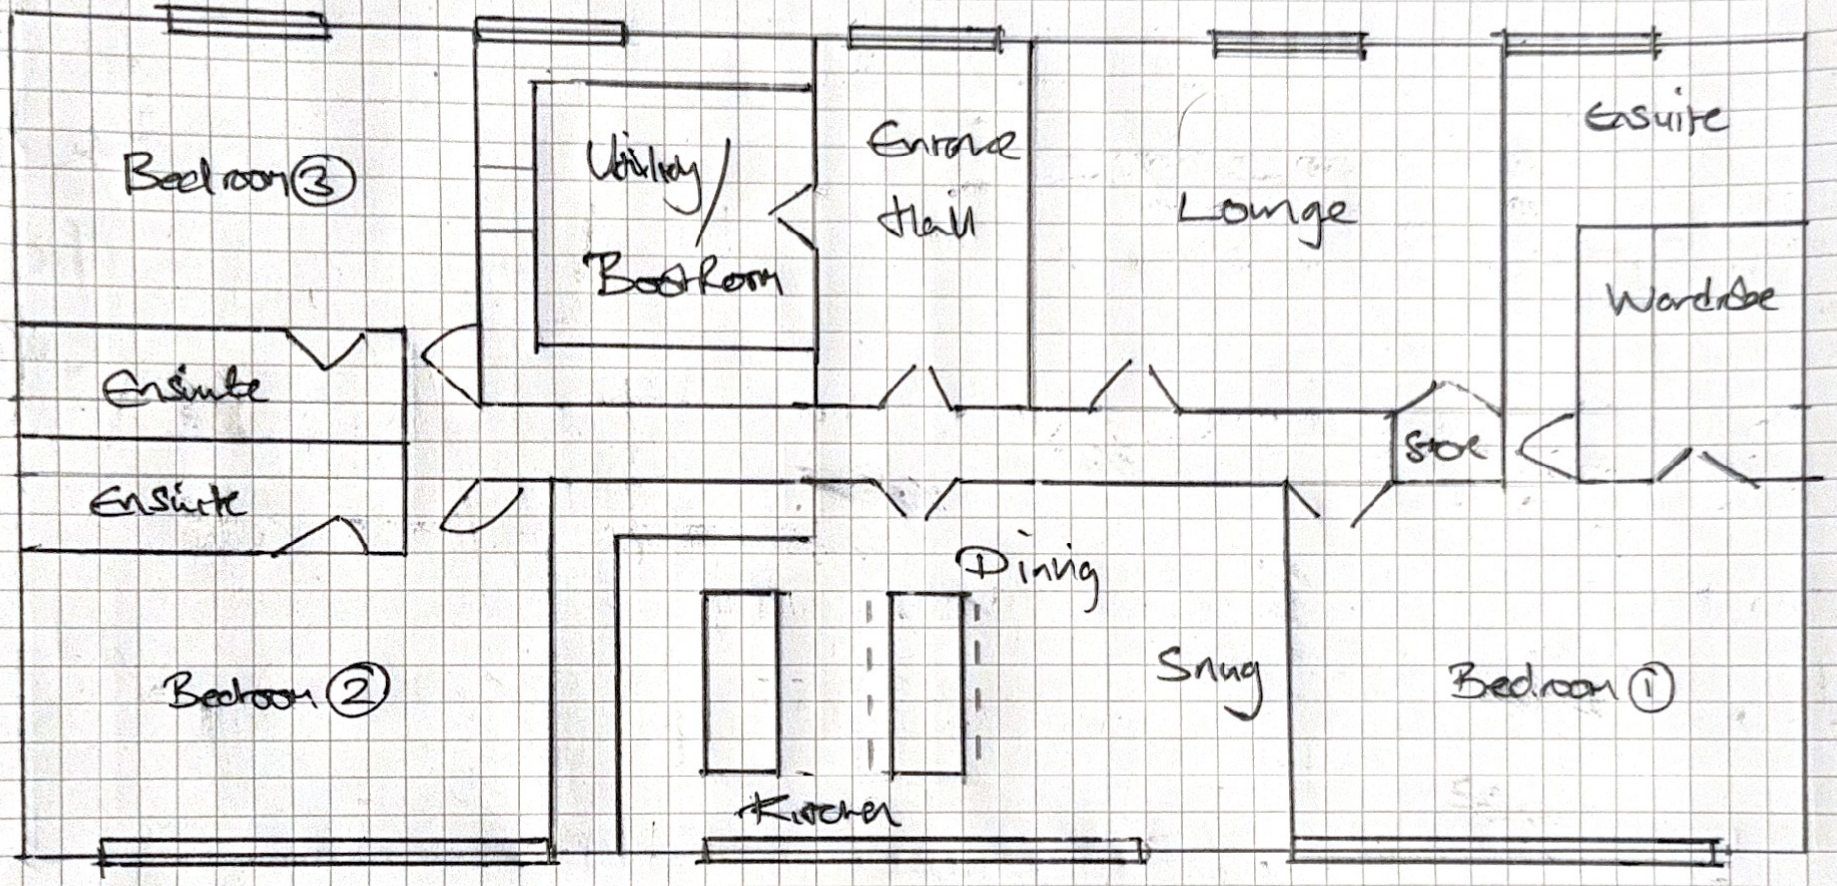

Scale 1:100

(A4)