
FOR PLANNING PURPOSES ONLY

NOT FOR CONSTRUCTION

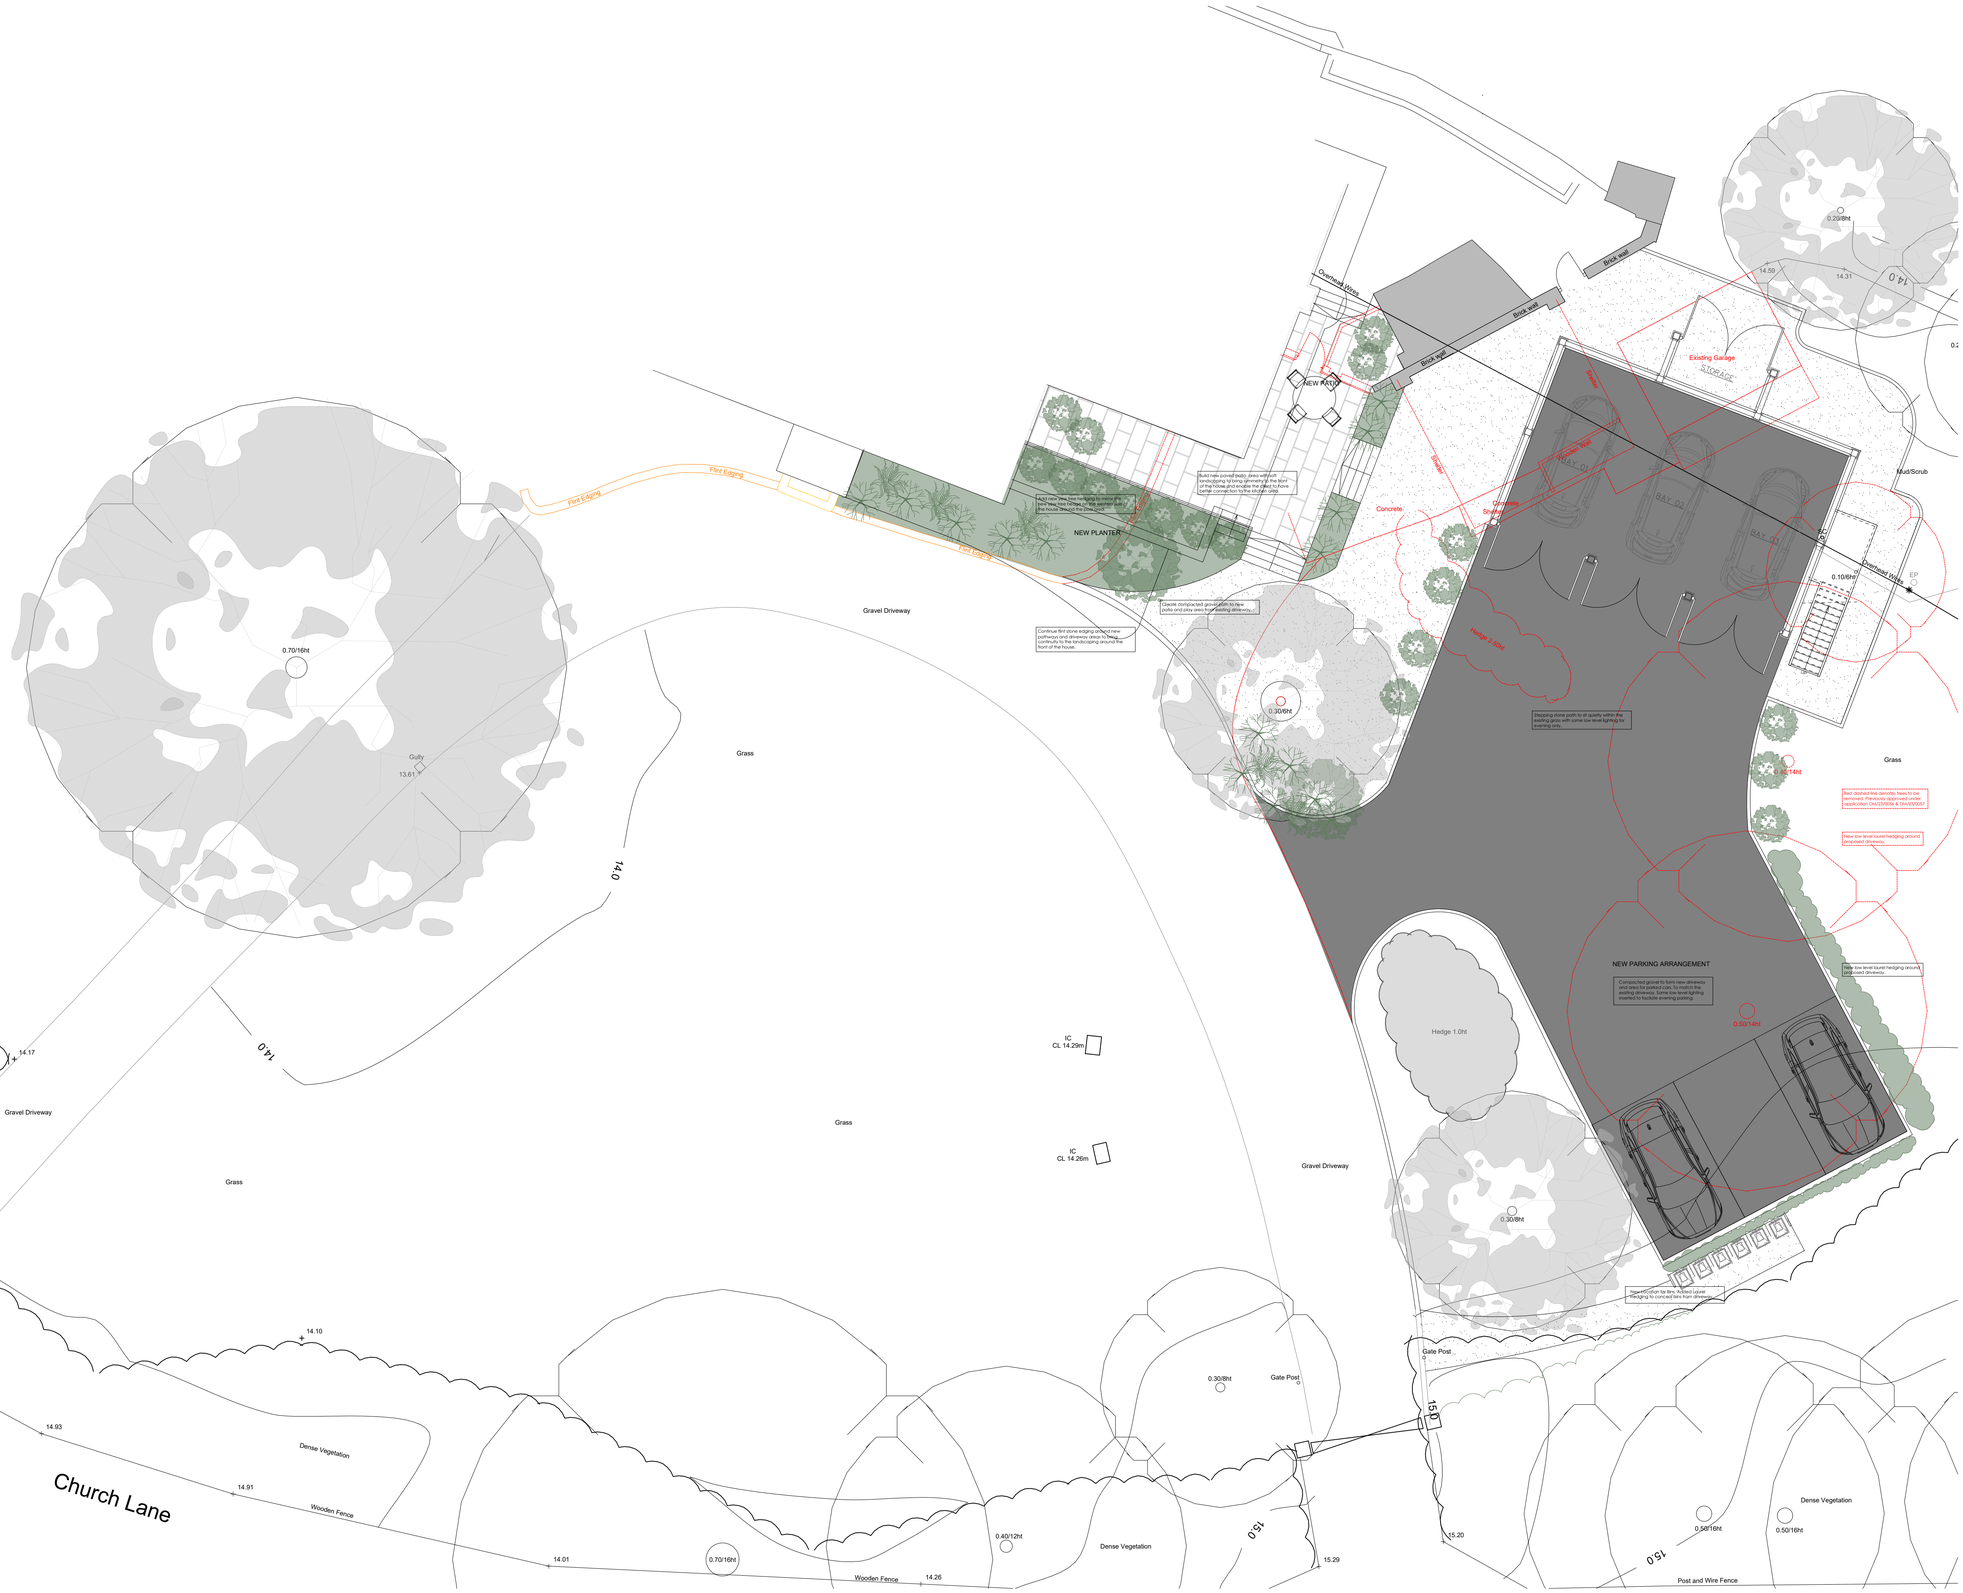

THE OLD RECTORY - SITE PLAN AS PROPOSED

SCALE @ 1:100 ON AN A1 SHEET

0m 2m 4m 6m 8m 10m

SCALE 1:100 @ A1

REV.	DATE.	BY.	AMENDMENT.	CHK.
B.	18.11.2024	AE.	Revised layout of driveway and extended patio adjacent to main house.	GB.
A.	24.04.2023.	MC.	Revised layout and location of garage in accordance with flood risk report and conservation officers comments.	GB.

PLANNING

NOTES.
DO NOT SCALE OFF THIS DRAWING UNLESS FOR PLANNING PURPOSES.

CHECK ALL DIMENSIONS ON SITE BEFORE ANY WORK IS COMMENCED.

ALL GOODS MATERIALS AND WORKMANSHIP MUST CONFORM WITH CURRENT BUILDING REGULATIONS, BRITISH STANDARDS AND CODES OF PRACTICE.

COPYRIGHT OF THIS DRAWING IS RETAINED BY GOULD PROPERTY CONSULTANTS LLP T/A GOULD BAXTER AND IT MUST NOT BE REPRODUCED WITHOUT WRITTEN CONSENT.

gould baxter

2 Lucastes Mews, Paddockhall Road,
Haywards Heath,
West Sussex, RH16 1HE

(01444) 452604
hh@gouldbaxter.co.uk
www.gouldbaxter.co.uk

CLIENT.
Mr & Mrs Hatcher

PROJECT.
The Old Rectory
Twineham
RH17 5NR

DRAWING.
Site Plan
As Proposed

DATE.	SCALE AT A1.	DRAWN BY.	CHECKED BY.
01.01.2023	1:100	AE	MC

JOB NO.	DRAWING NO.	REV.
GH298	PL.002	B