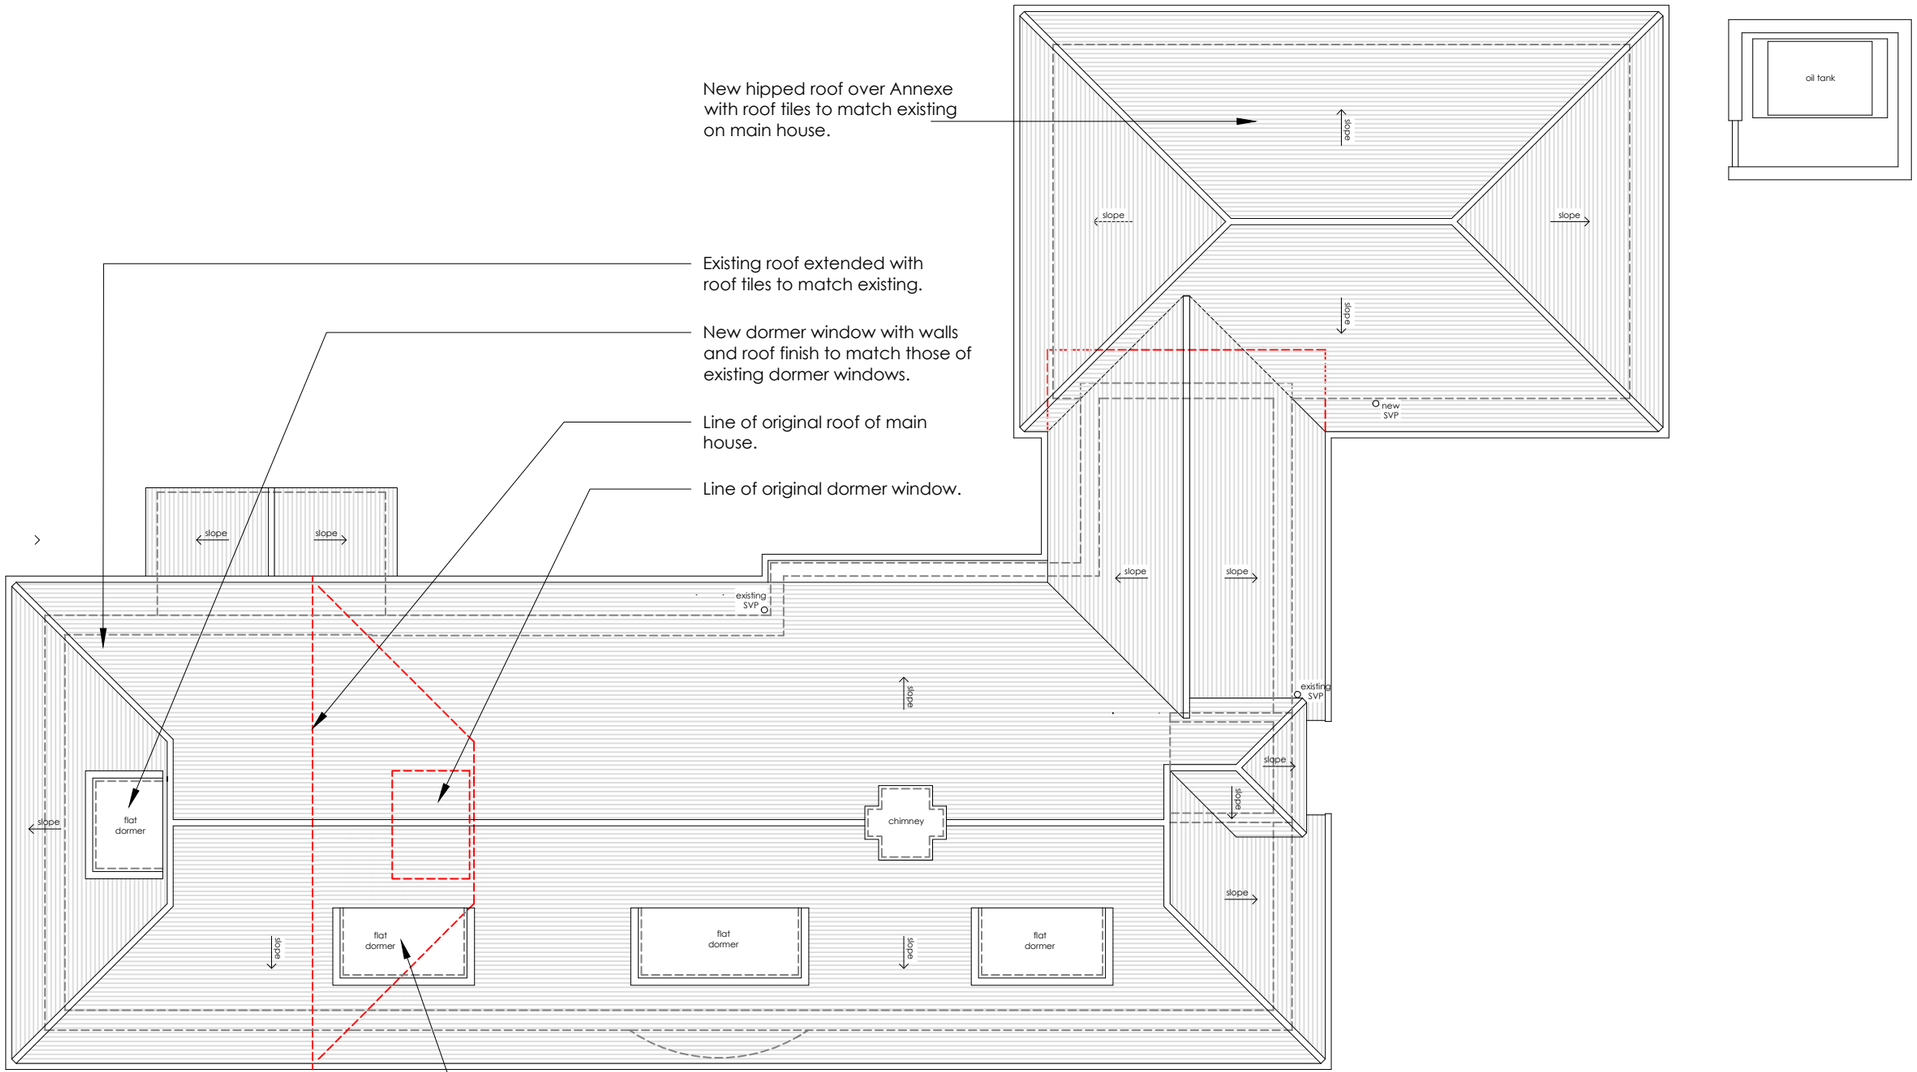



1 PROPOSED ROOF PLAN
SCALE 1:100

0 1 2 3 4 5m

N

EXISTING
PROPOSED

REVISIONS
* * *

STATUS
PLANNING

PROJECT
LANDFALL HOUSE, SANDHILL LANE

TITLE
PROPOSED ROOF PLAN

SCALE 1:100
DATE 2026.01.07
DRAWING NUMBER 105
REV *

VICTORIA MUSTARD ARCHITECT
135 Crawley Down Road, Felbridge, East Grinstead RH19 2PS
Mob 07779 245 093 vicki@victoriamustardarchitects.com