
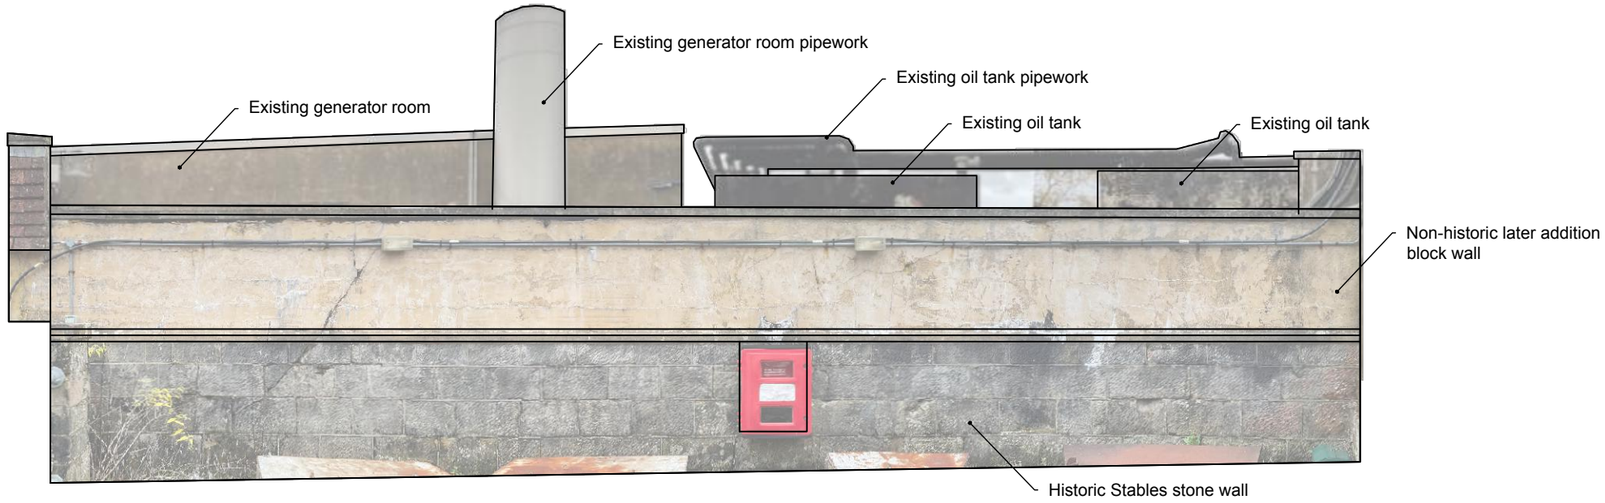


OIL TANKS SOUTH ELEVATION
As Existing, 1:50

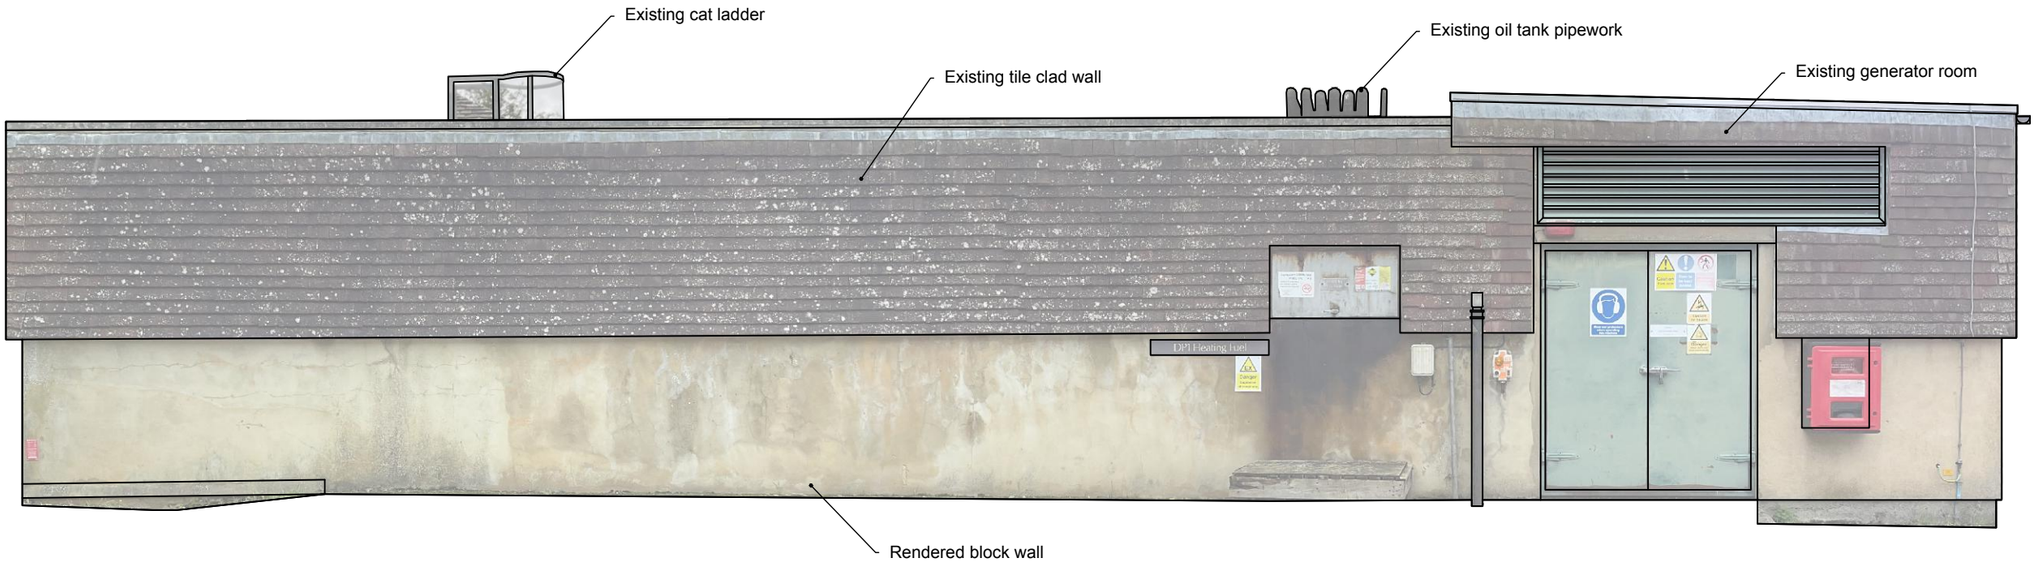


OIL TANKS NORTH ELEVATION
As Existing, 1:50

0 0.5 1.0 1.5 2.0 2.5m

GENERAL NOTES:

1. Do not scale from this drawing. Use figured dimensions only. Contractor to check dimensions on site prior to construction and notify CA of any discrepancy.
2. This drawing is to be read in conjunction with all other relevant contract drawings, specifications & Schedules.
3. If in doubt: Ask
4. Martin Ashley Architects shall be notified in writing of any discrepancies.

KEY

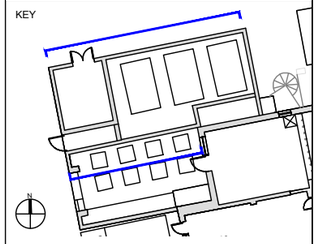

Rev.	Date.	Reason For Issue.	Chk.
-	03.10.24	First issue	EM

Status
STATUTORY CONSENT

MARTIN ASHLEY ARCHITECTS
745, 7th Floor, Regal House, 70 London Road, Twickenham, Middlesex, TW1 3QS
T +44 (0) 20 8948 7788
W W W ma-arch.co.uk

Client
RBG KEW
WAKEHUST
.

Project
WAKEHURST
DECARBONISATION PROJECT

Title
OIL TANKS
NORTH & SOUTH ELEVATIONS
As Existing

Date	Scale
October 2024	1:50@ A3
Checked By: JC	Drawn By: EM
Drawing Number: 2280-01/00/05	Revision: -

© Martin Ashley Architects 2024