



1 Existing Plan

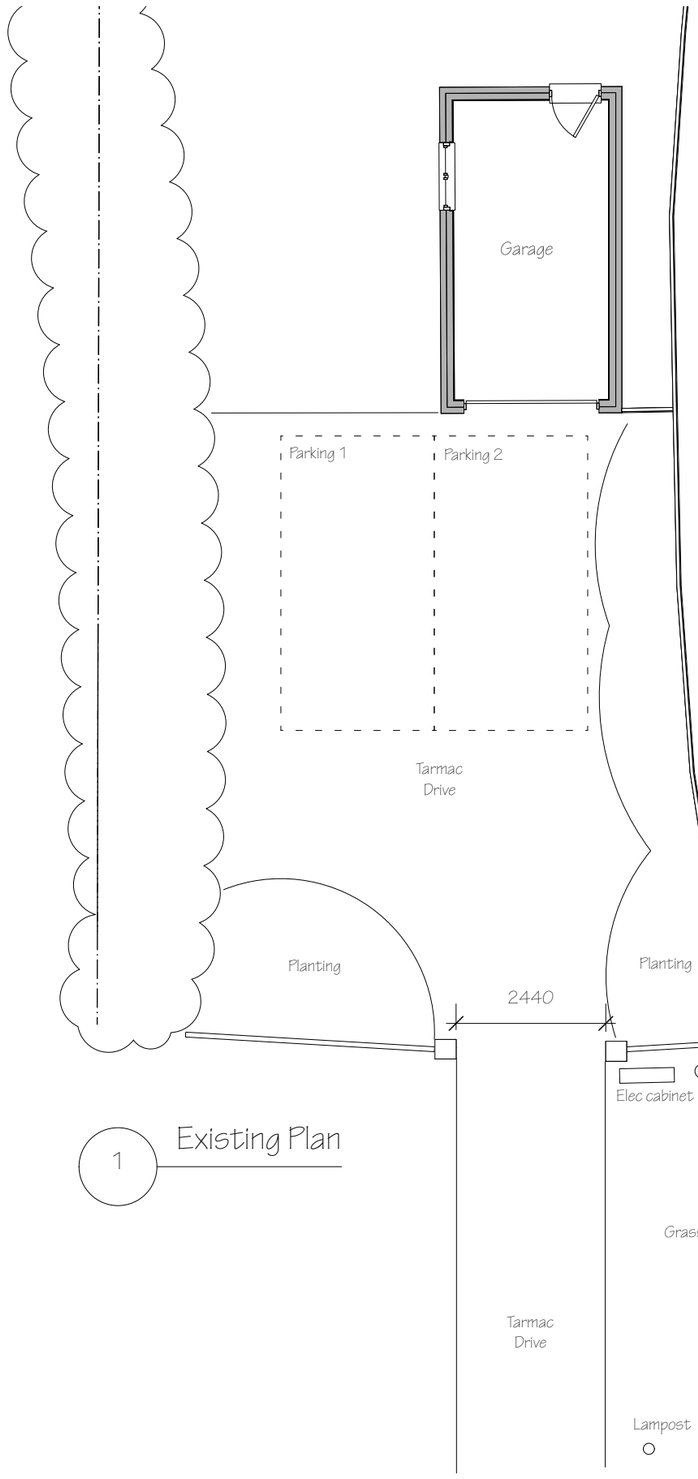

3 Existing Front Elevation



4 Proposed Front Elevation

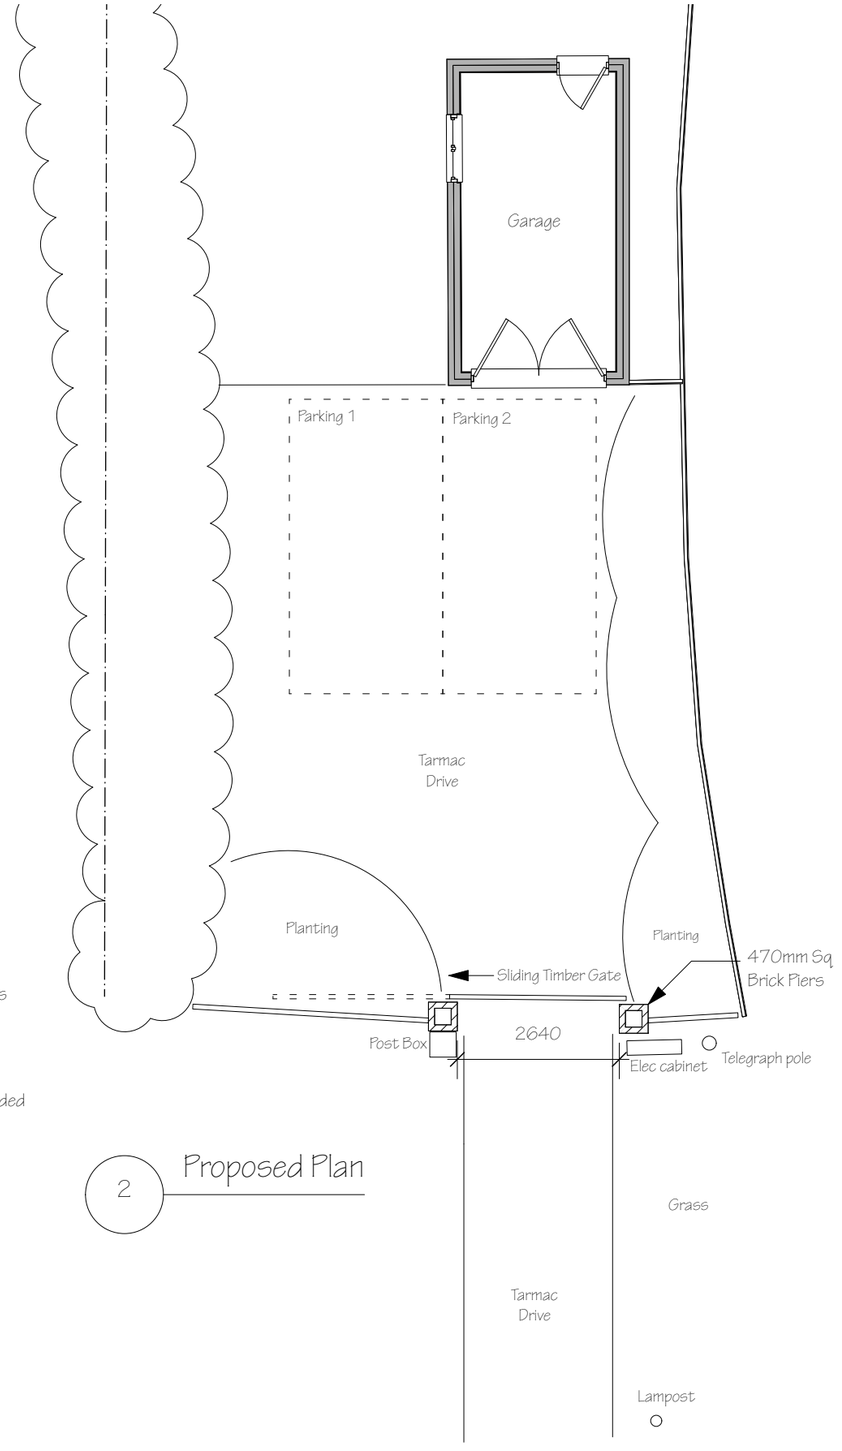

2 Proposed Plan

TITLE	DRAWING No.	DRAWN	ISSUE	DATE	CLIENT	PROJECT ADDRESS	SCALE
Gate Plans	4097-06	KH	A	01/10/2025	Mr & Mrs Longbottom	Chilcotts, Cuckfield, Haywards Heath RH17 5BZ	1:100 at A3

1m 2m 3m 4m 5m

Arkitectly
hello@arkitectly.co.uk