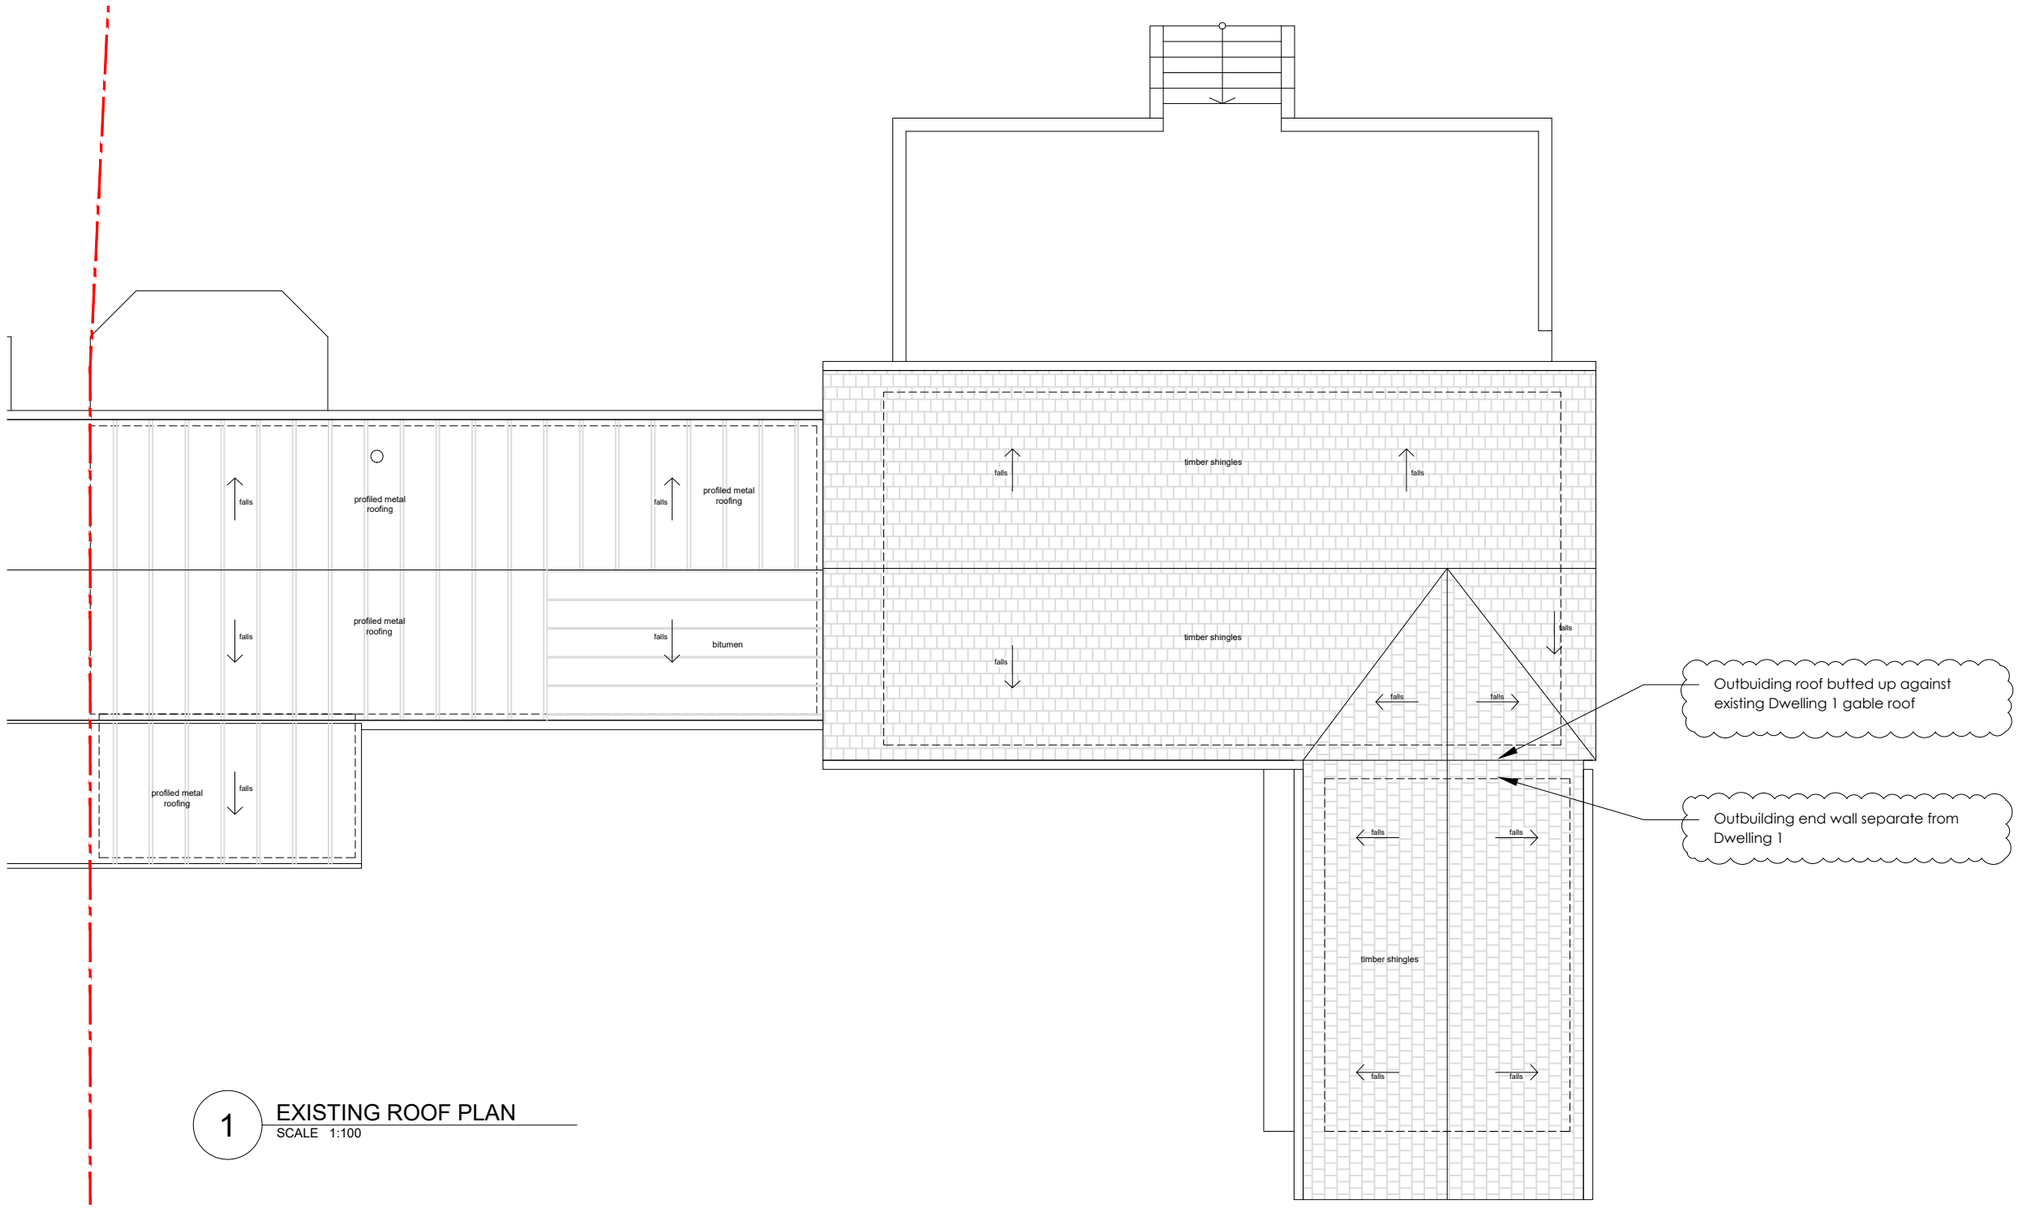



1 EXISTING ROOF PLAN
SCALE 1:100

0 1 2 3 4 5m

N

EXISTING

REVISIONS
A Note added. 2025.08.11

STATUS
EXISTING

PROJECT
MILL HOUSE, ROWFANT

TITLE
EXISTING ROOF PLAN

SCALE 1:100
DATE 2025.06.20
DRAWING NUMBER 003
REV A

VICTORIA MUSTARD ARCHITECT
135 Crawley Down Road, Felbridge, East Grinstead RH19 2PS
Mob 07779 245 093 vicki@victoriamustardarchitects.com