Existing rear decking extended past new Living Room


Sliding folding doors to match other existing doors.

New extension to line up with rear wall of existing dwelling

New shower room sanitaryware to connect to existing sewage treatment plan in rear garden.

New extension to existing dwelling to replace demolished structure.

Front porch to new extension.

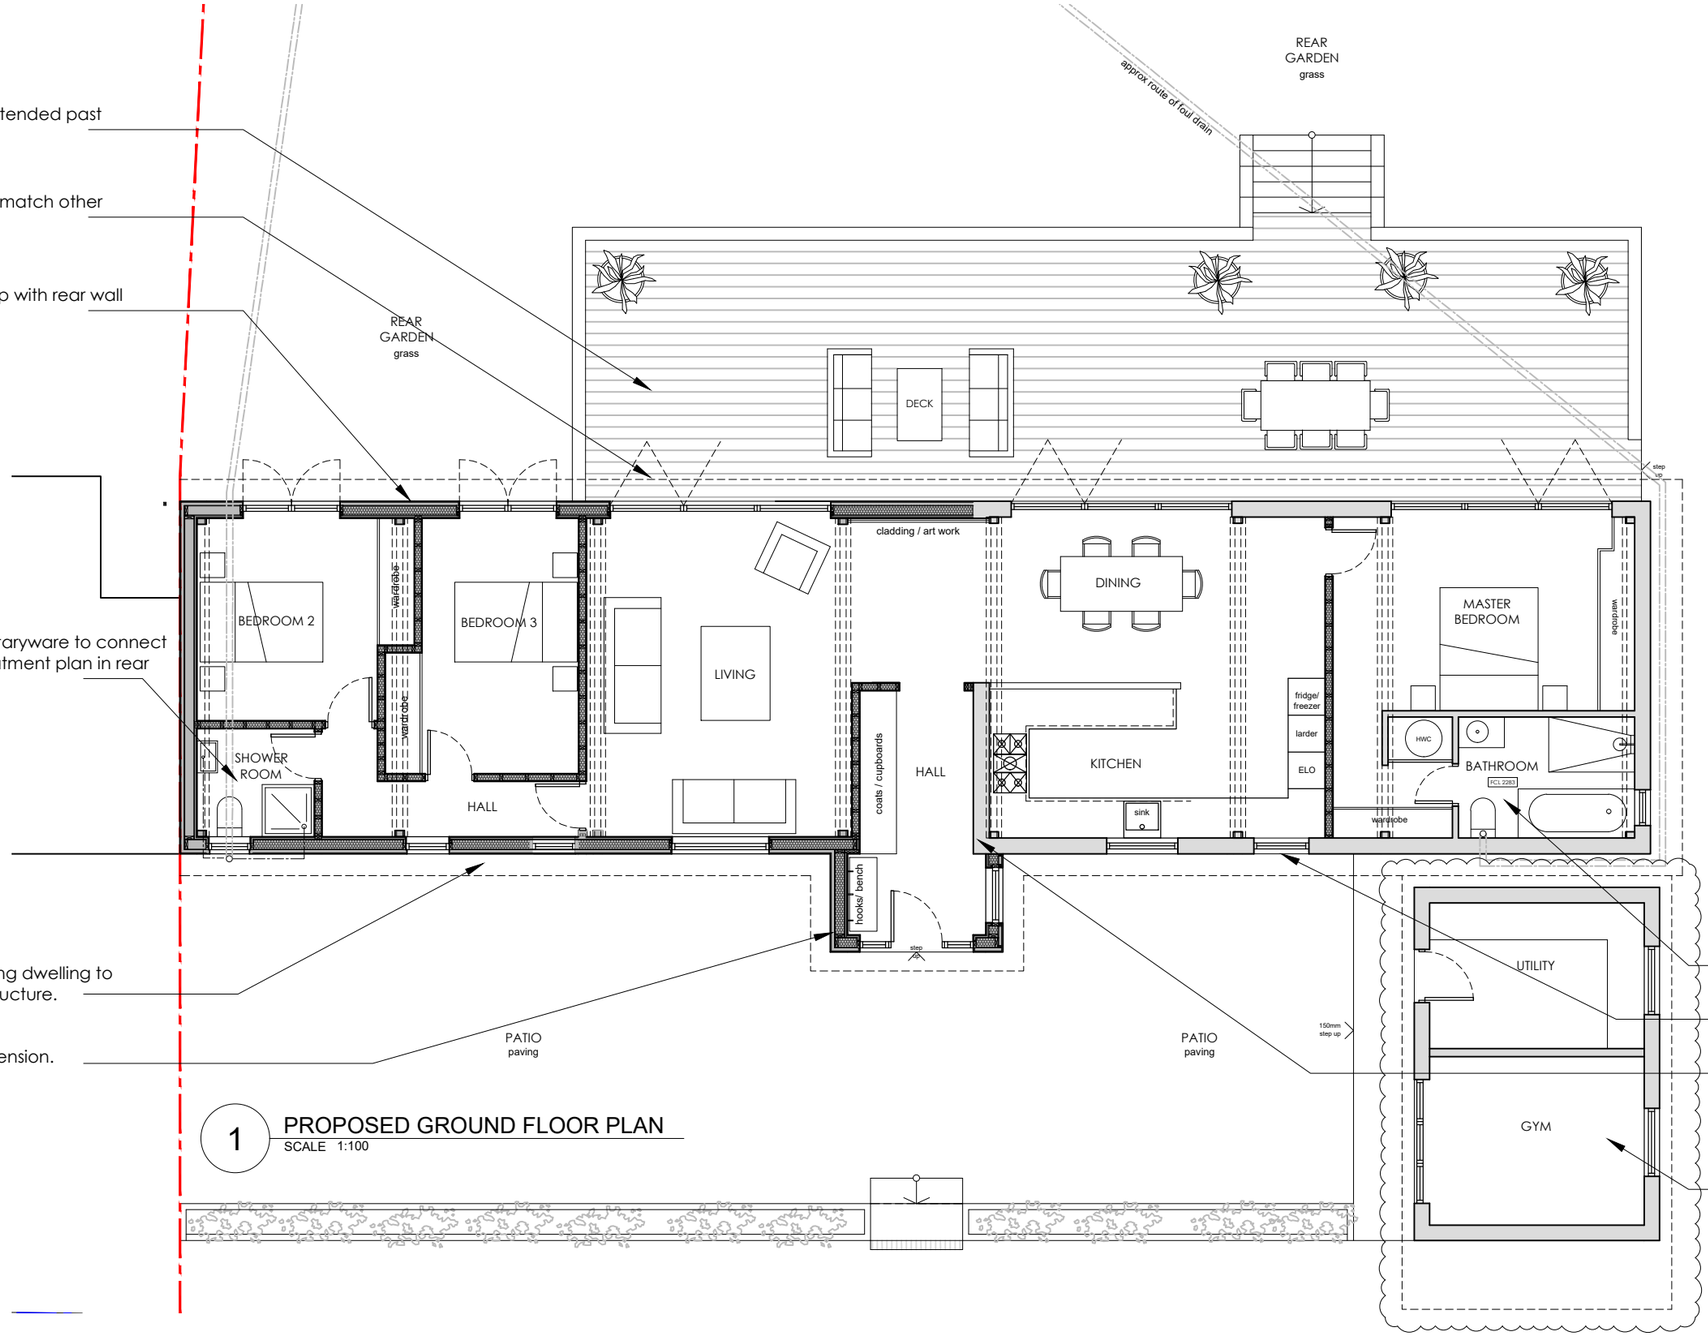


Master bedroom and Bathroom retained and enclosed to form new Master Suite.

Existing entrance door converted to window.

End elevation to existing dwelling.

Existing Outbuilding comprising Utility & Gym

1 PROPOSED GROUND FLOOR PLAN
SCALE 1:100

0 1 2 3 4 5m

N

EXISTING

PROPOSED

REVISIONS
A Outbuilding details added 2025.08.11

STATUS
PROPOSED

PROJECT
MILL HOUSE, ROWFANT

TITLE
PROPOSED GROUND FLOOR PLAN

SCALE 1:100
DATE 2025.06.24
DRAWING NUMBER 201
REV A

VICTORIA MUSTARD ARCHITECT
135 Crawley Down Road, Felbridge, East Grinstead RH19 2PS
Mob 07779 245 093 vicki@victoriamustardarchitects.com