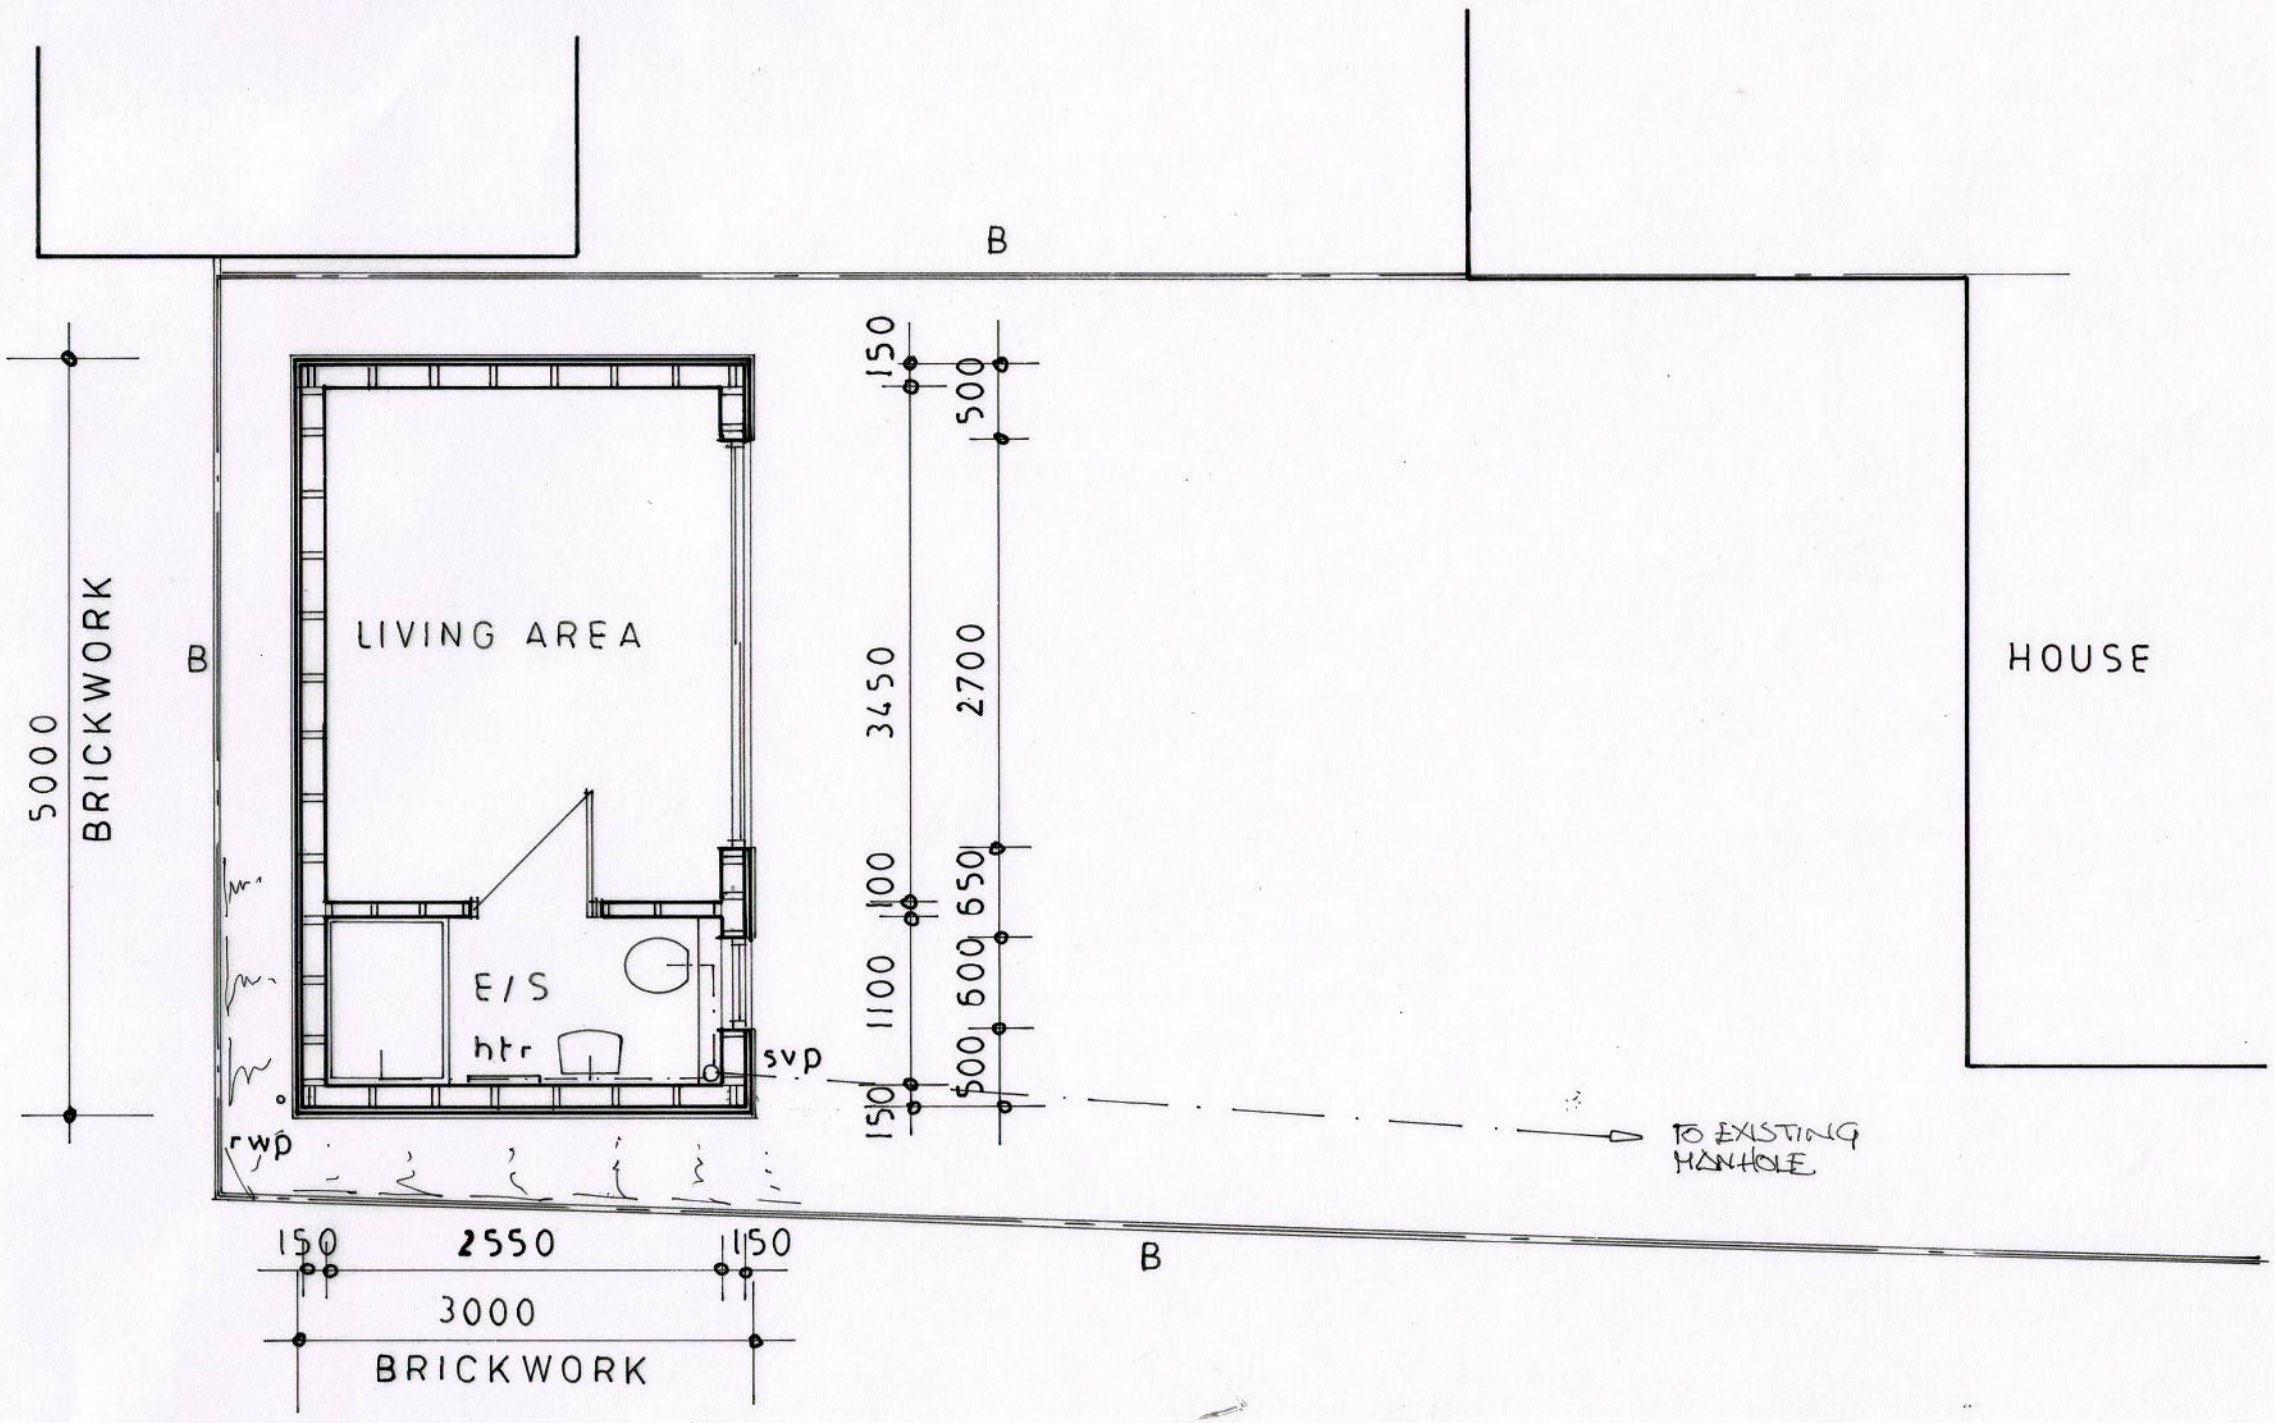


GROUND FLOOR PLAN

scale bar 1:50

0 1 2 3 4 5

Belmont Designs Practice Limited

37 Ashenground Road
Haywards Heath
West Sussex
RH16 4PS
email:james@belmont-designs.co.uk

Architectural Practice

Client
Mr & Mrs S Campbell
Site
35 The Wickets
Burgess Hill
RH15 8TG
Project
Proposed annexe building in the rear garden

Date March 2026
Scale 1:50
Drawn JTM
Drawing No
B.020.26.02

copyright and all dimensions to be checked prior to commencement

Proposed Ground Floor Plan