
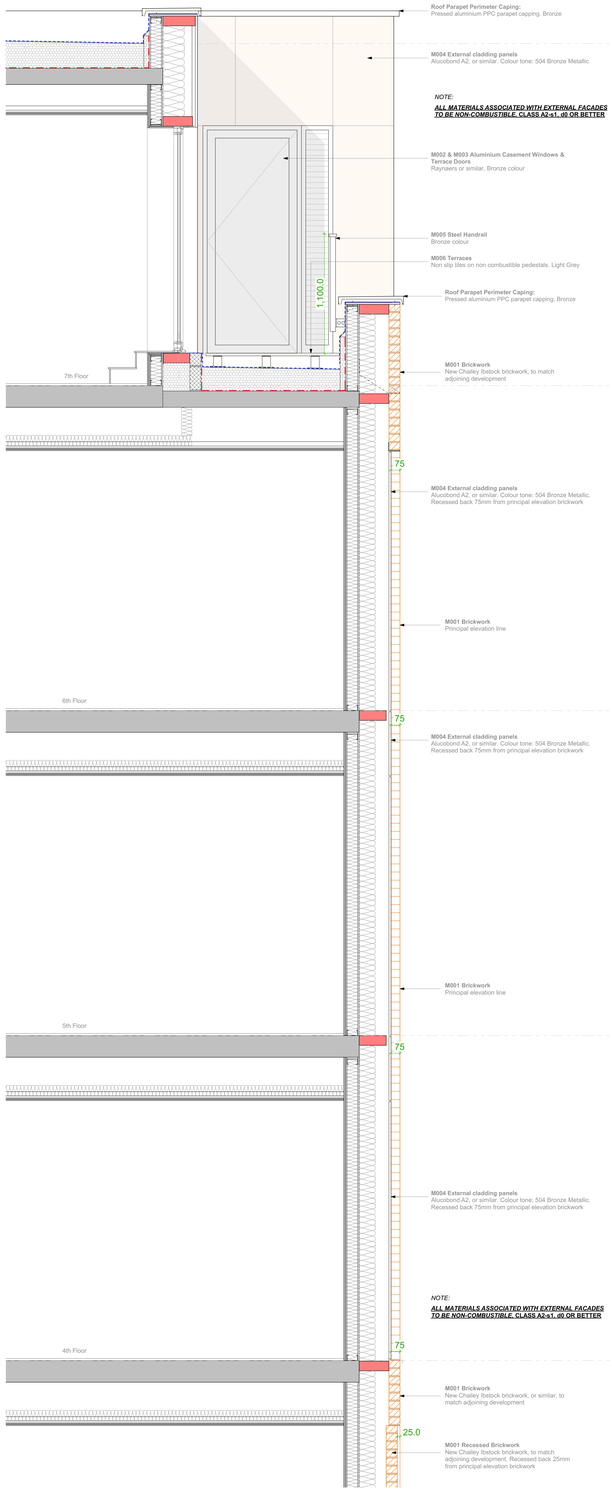


Section B-B
Typical Brickwork & Panel Interface

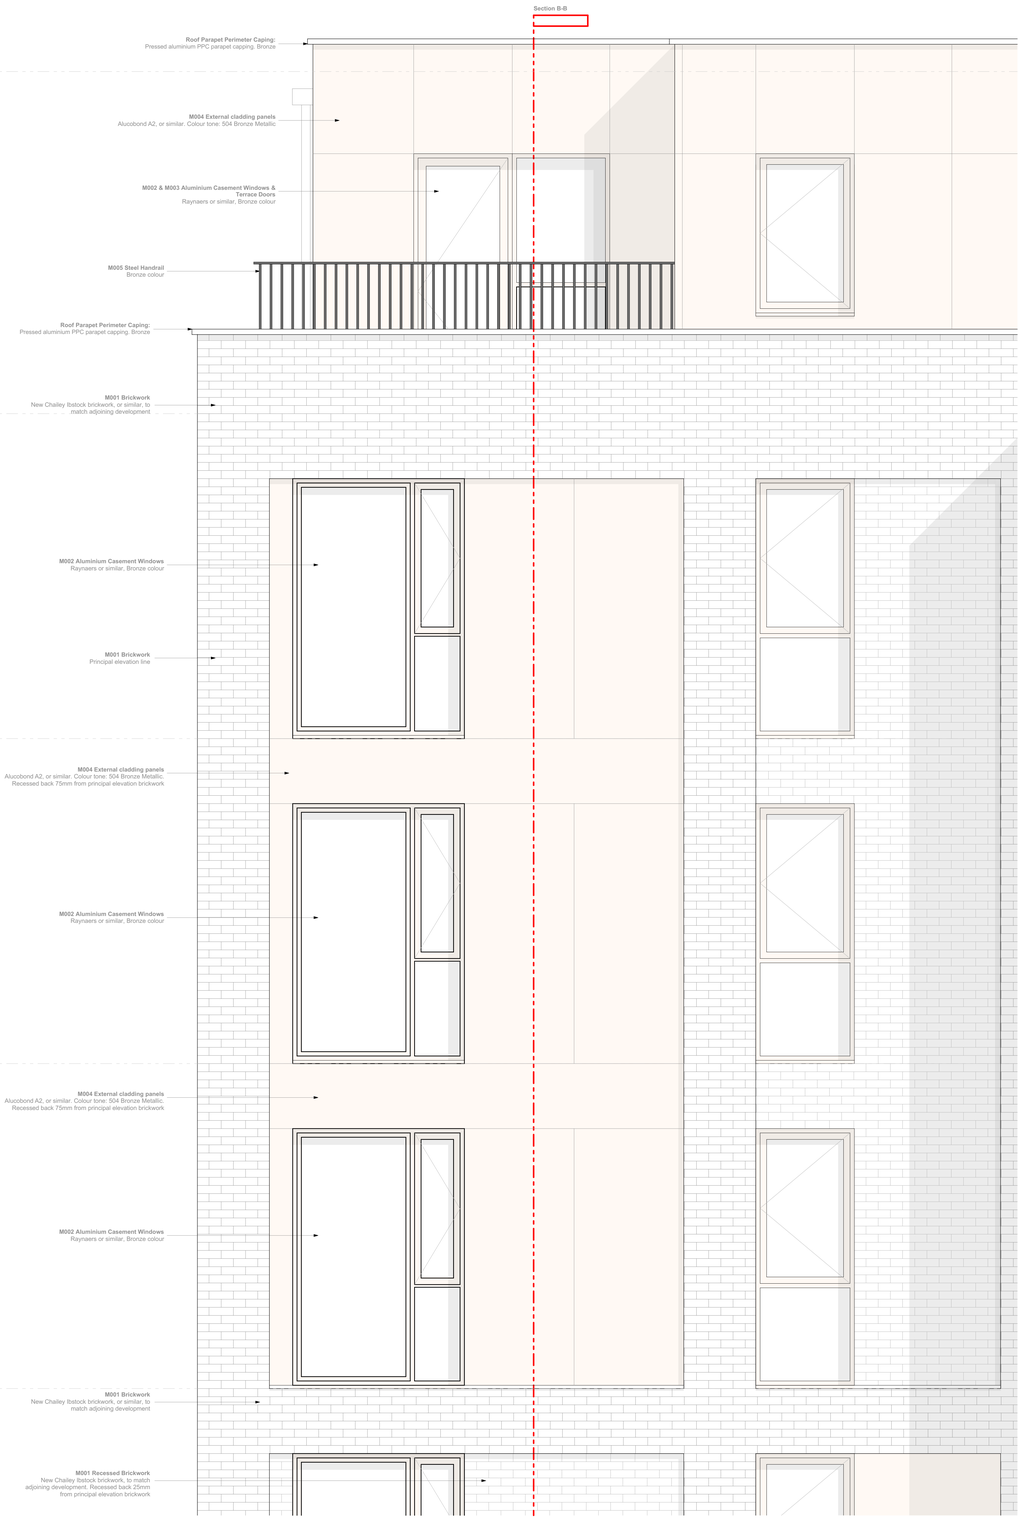

East Elevation

Condition 06

Elevation Treatments_Brickwork & Cladding Panels

REV	DATE	NOTES

ADDITIONAL NOTES

- This drawing is to be used for planning purposes only

Site Ref:

inkDRAWN ARCHITECTURE
Windermere House, 47 New Walk, Leicester, LE1 6TE
0116 2555114 www.inkdrawn.com mail@inkdrawn.com

All dimensions to be checked on site. Do not scale off drawing.This drawing is the copyright of Ink Drawn Architecture Ltd, and not to be reproduced without their permission.

Project:
Proposed New Build Extension Works at 31-33 Perrymount Road, Haywards Heath

Drawing Title:
Elevation Treatments_Brickwork & Cladding Panels

Drawing Reference:
1116-INK-PM1-ZZ-DR-A-01202

Scale: 1:20 @ A0		Drawn by:	DN
Status/Revision: WIP / P01		Checked by:	DG
Date: February 2026		Issued by:	DN