

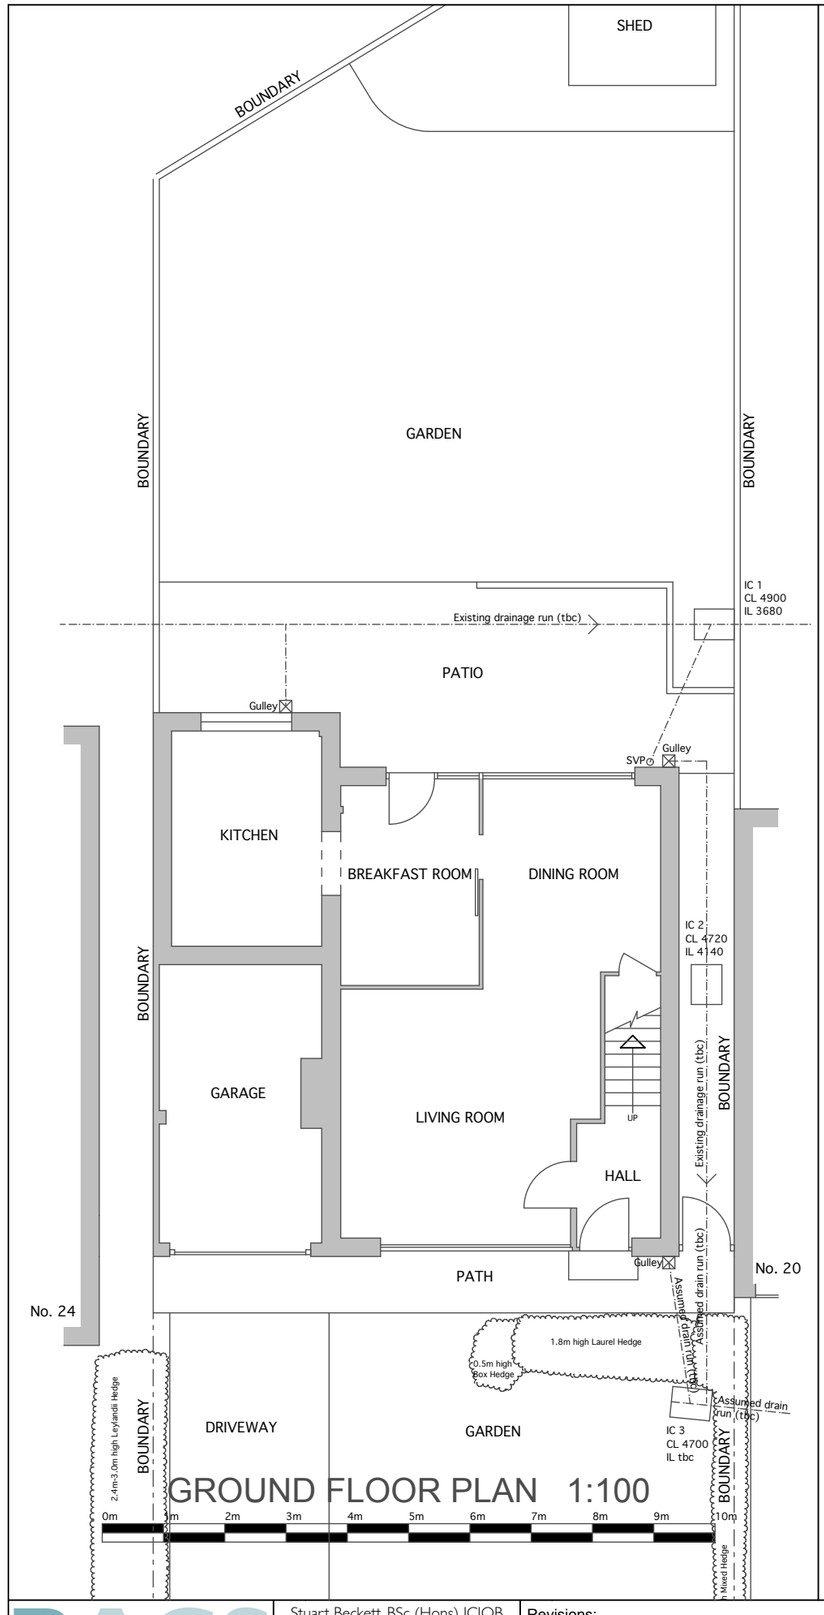


GROUND FLOOR PLAN 1:100

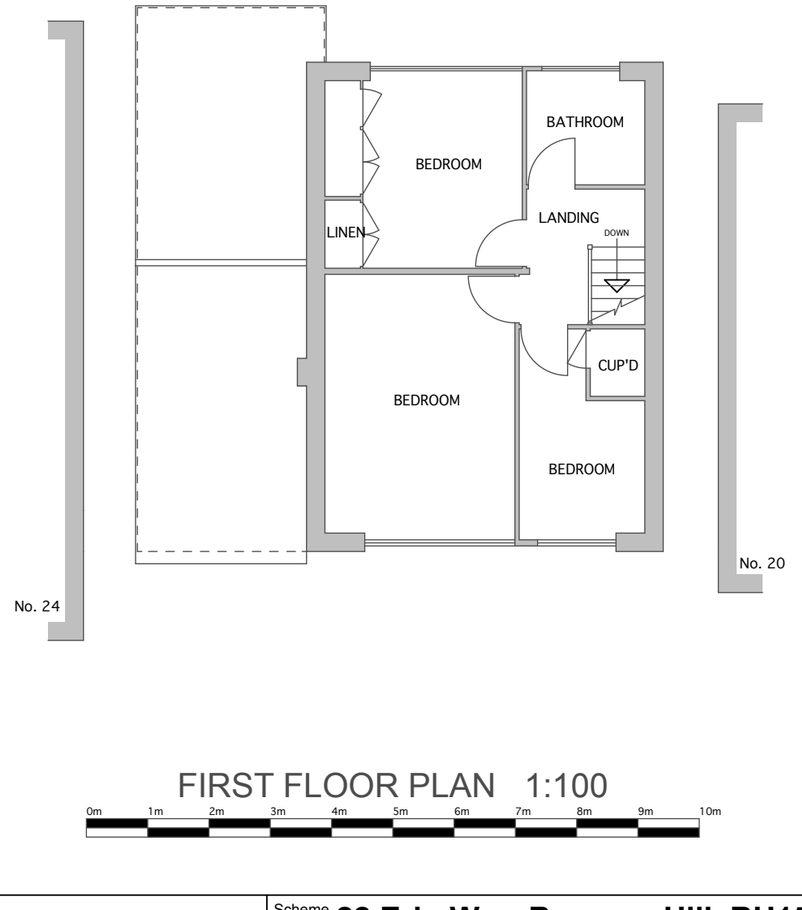

FIRST FLOOR PLAN 1:100

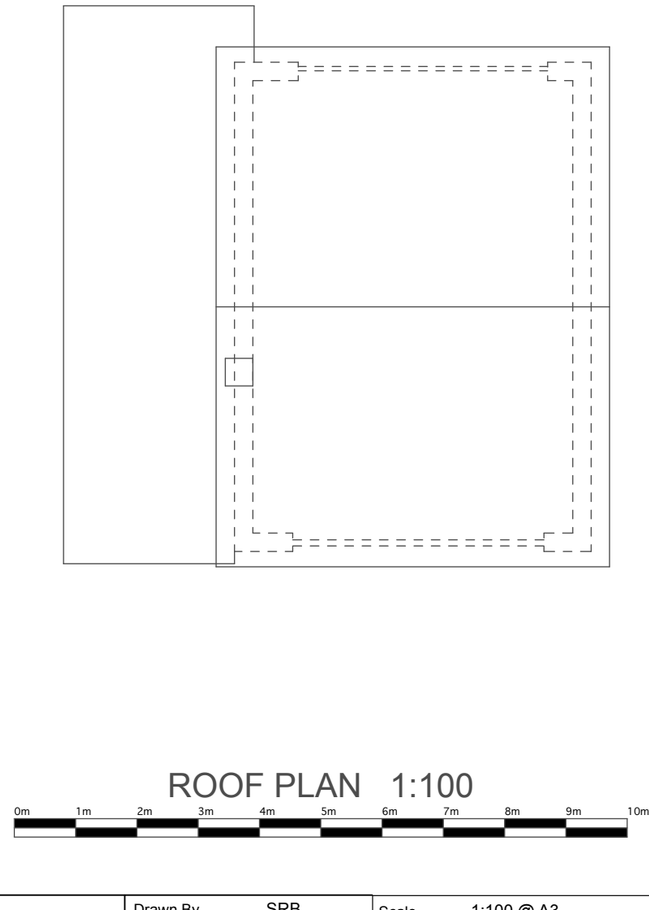

ROOF PLAN 1:100

BACS
Beckett Architectural & Consultancy Services Ltd
Stuart Beckett, BSc (Hons) ICIOB
Architectural Technician
t: 07879 418520
e: beckettarchitectural@hotmail.com
www.beckettarchitectural.co.uk

Revisions:

Scheme **22 Erin Way, Burgess Hill, RH15 9PN**

Title **Existing Floor Plans**

Drawn By	SRB
Date	MAR 2025
Date plotted	26/03/2025
Scale	1:100 @ A3
Drawing Number	**2407-022**