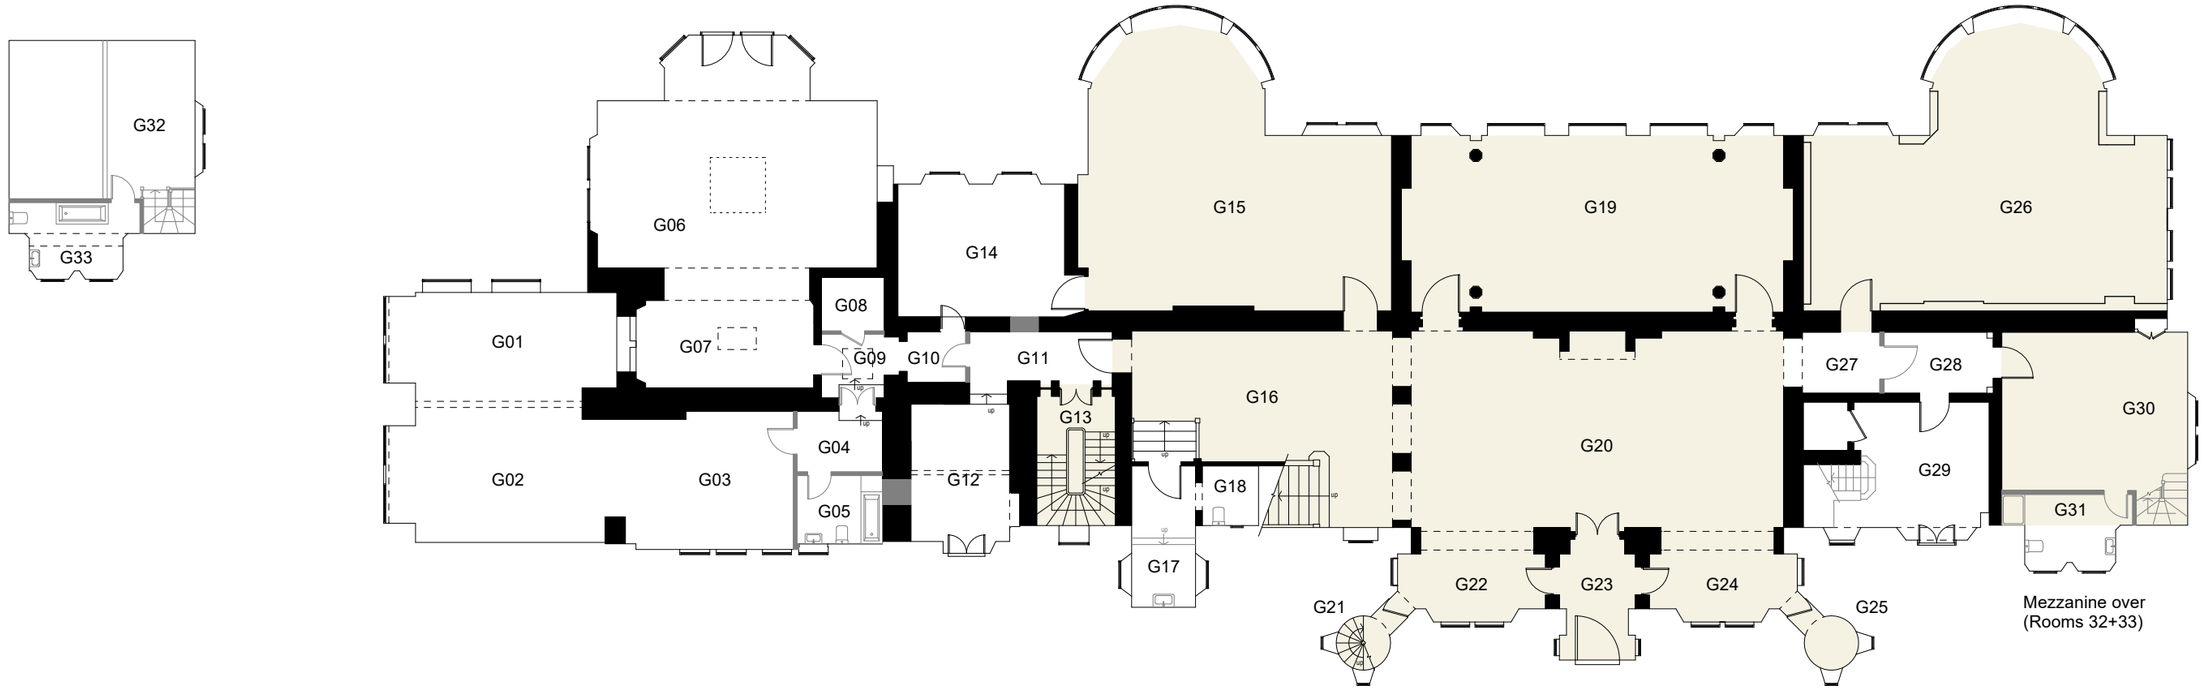


Key

- Existing original walls (from historic research)
- Existing non - original walls (from historic research)
- Room features retained

23 Vine Street, Brighton BN1 4AG
e: studio@sticklandwright.co.uk
t: 01273 964051
Company registered in England No. 11222477

Disclaimer:

This drawing is the copyright of Stickland Wright Ltd. and may not be reproduced or used except by written permission. Figured dimensions to have precedence over scaling. Check all site dimensions prior to fabrication. Refer any discrepancies found to Stickland Wright.

Revisions:

			Checked
A	24/07/2025	For information	
B	14/08/2025	For client comment	
C	26/08/2025	For planning	
D	29/10/2025	For planning	

1:200 | 2m | 4 | 6 | 8 | 10 | 12

EXISTING PURCHASE PLANS

Dwg No. 25041-P-011 D

Drawing Title	Existing Ground floor plan
Address	Wykehurst House
Client	M Blencowe
Scale	1:200 @A3
Stage	Planning
Drawn by	ah
Checked by	ns

STICKLAND WRIGHT
architecture + interiors
www.sticklandwright.co.uk