[redacted]

Do solemnly and sincerely declare and say as follows:

I have worked at Floran Farm for over 15 years doing maintenance and odd jobs around the Farm. Over the years I have worked in The Barn doing maintenance and painting. See attached plan PB2


There has always been 2 properties The Barn and New House. See attached plan PB1 edged in red.

AND I make this solemn declaration consciously believing the same to be true and by virtue of the provisions of the Statutory Declaration Act 1835.

Declared by the said

[redacted]

Do not scale from this drawing, except for planning purposes.
Any discrepancies are to be reported to WS Planning & Architecture.
Refer to Structural Engineers details for structural design criteria.
This drawing remains the copyright of WS Planning & Architecture.

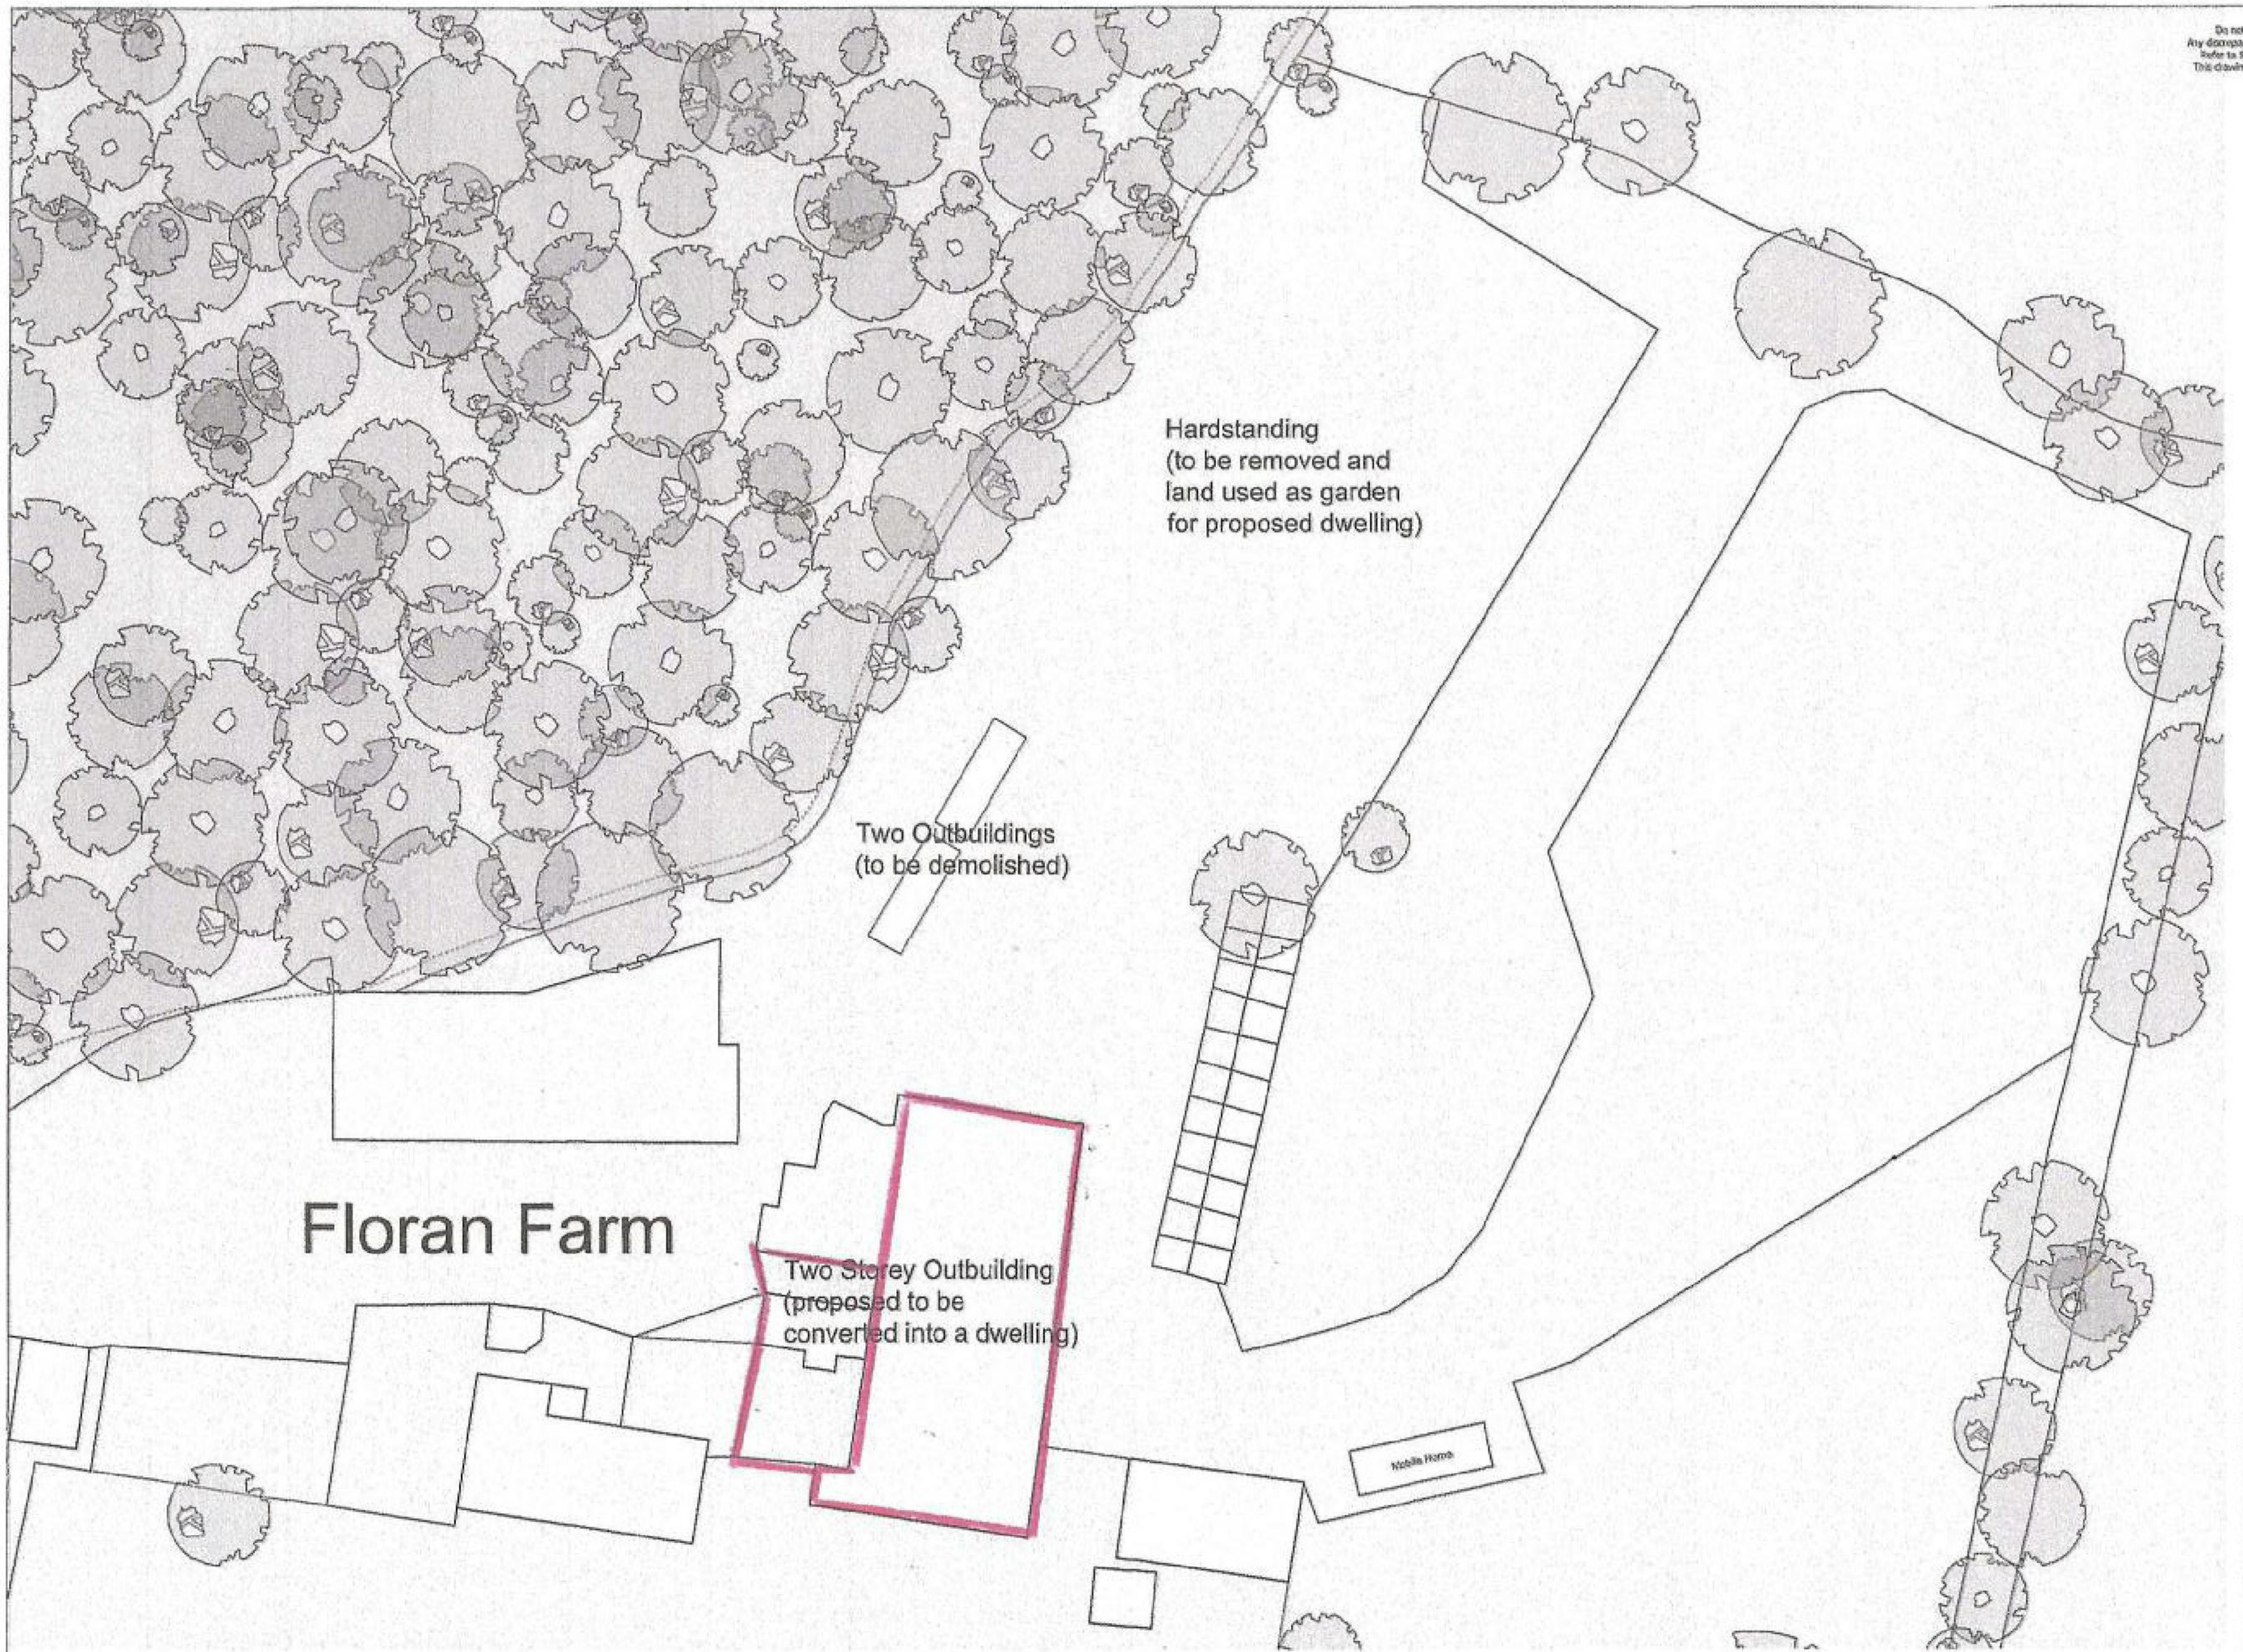

[redacted]

Rev	Date	Description

WS PLANNING & ARCHITECTURE

Surrey Office: 5 Pool House, Bancroft Rd, Reigate, RH2 7RP
London Office: Unit 1 Croydon, 12-16 Addiscombe Rd, Croydon, CR0 0XT

Date: April 2024	
Scale: 1:500@A3	Checked: BW

Client: Mr Paul Batten

Project: Floran Farm, Hophurst Hill, Crawley Down, RH10 4LP


Title: As Existing Site Plan

Drawing No.	Rev.
J004869-DD-03	A


As Existing Site Plan

Do not scale from this drawing, except for planning purposes.
Any discrepancies are to be reported to WS Planning & Architecture.
Refer to Structural Engineers details for structural design criteria.
This drawing is copyright.

[redacted]

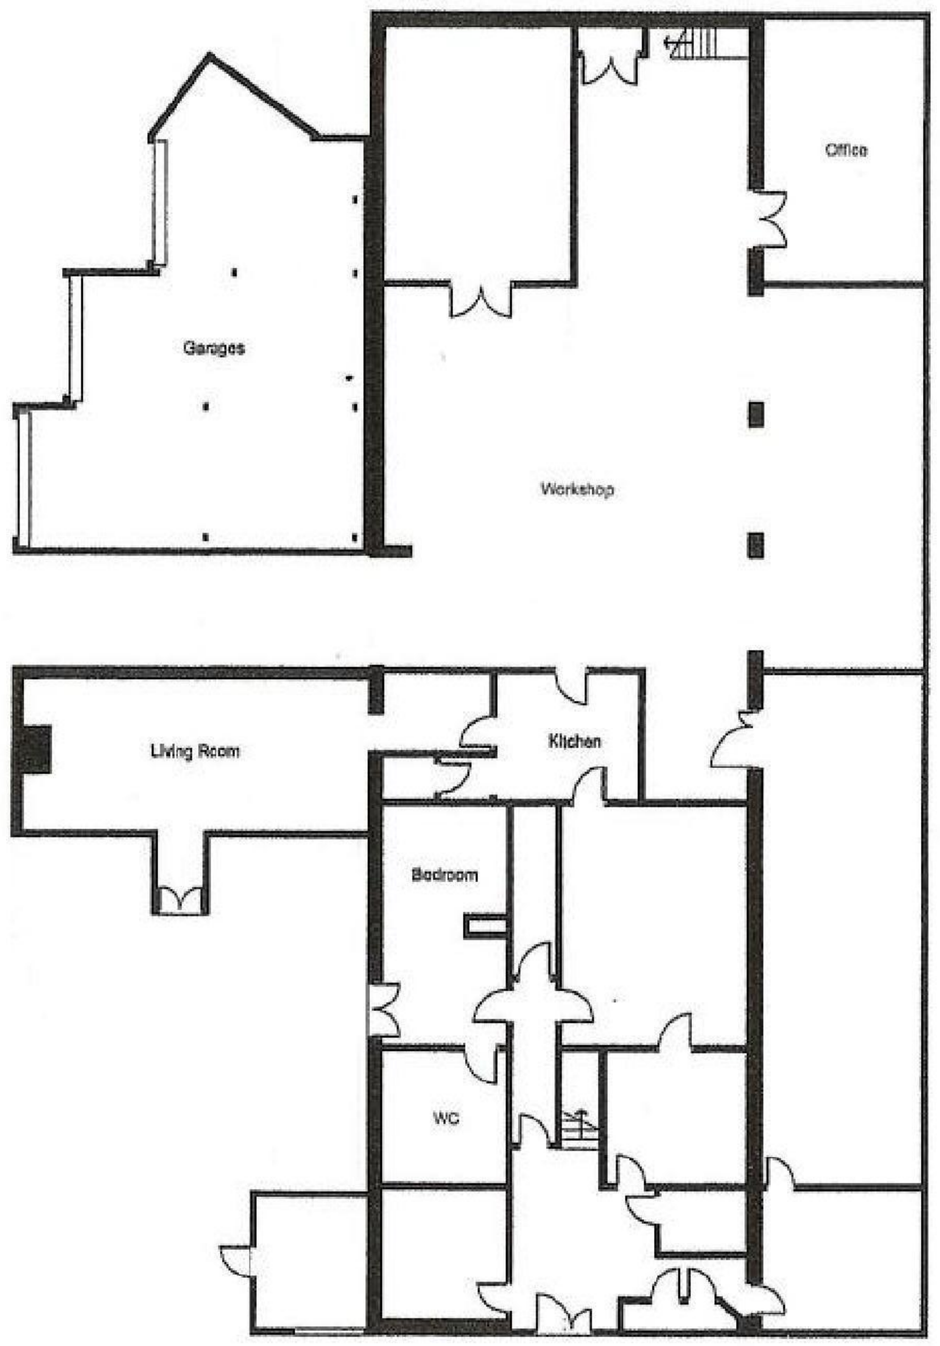

Ground Floor Plan

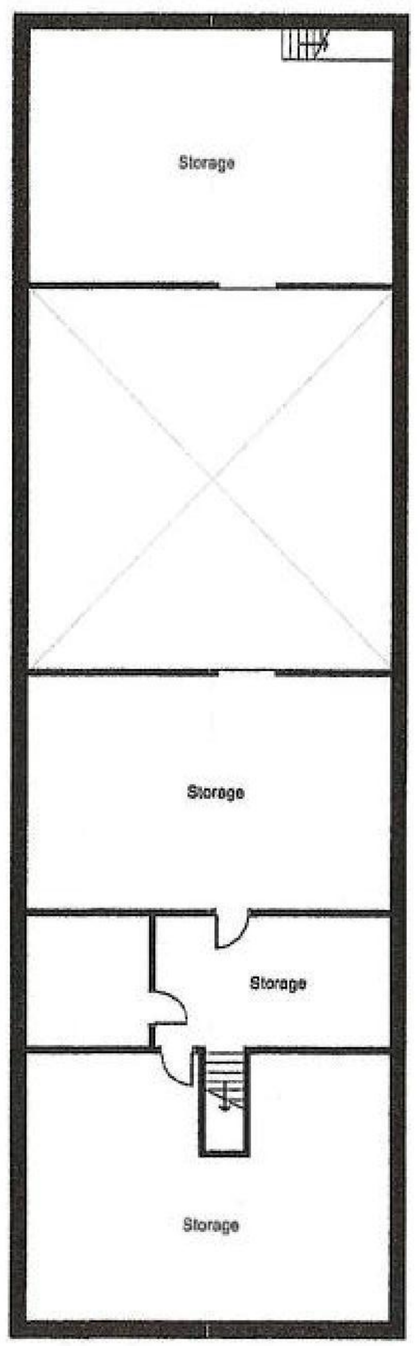

First Floor Plan

0 2 4 6 8 10 12 14 16 18 20m

SCALE 1:200

As Existing Floor Plans

Rev	Date	Description

WS PLANNING & ARCHITECTURE

Surrey Office
5 Pixel House
Burrcroft Rd
Reigate
RH2 7TH

London Office
No.1 Croydon
12-16 Addiscombe Rd
Croydon
CR0 0XT

T. 01737 297311
T. 02038 291180
www.wsplan.co.uk
admin@wsplan.co.uk

Date	Drawn by
April 2024	DR
Scale	Checked
1:200@A3	BW

Client
Mr Paul Batten

Project
Floran Farm,
Hophurst Hill,
Crawley Down, RH10 4LP

Title
As Existing
Floor Plans

Drawing No.	Rev.
J004869-DD-04	