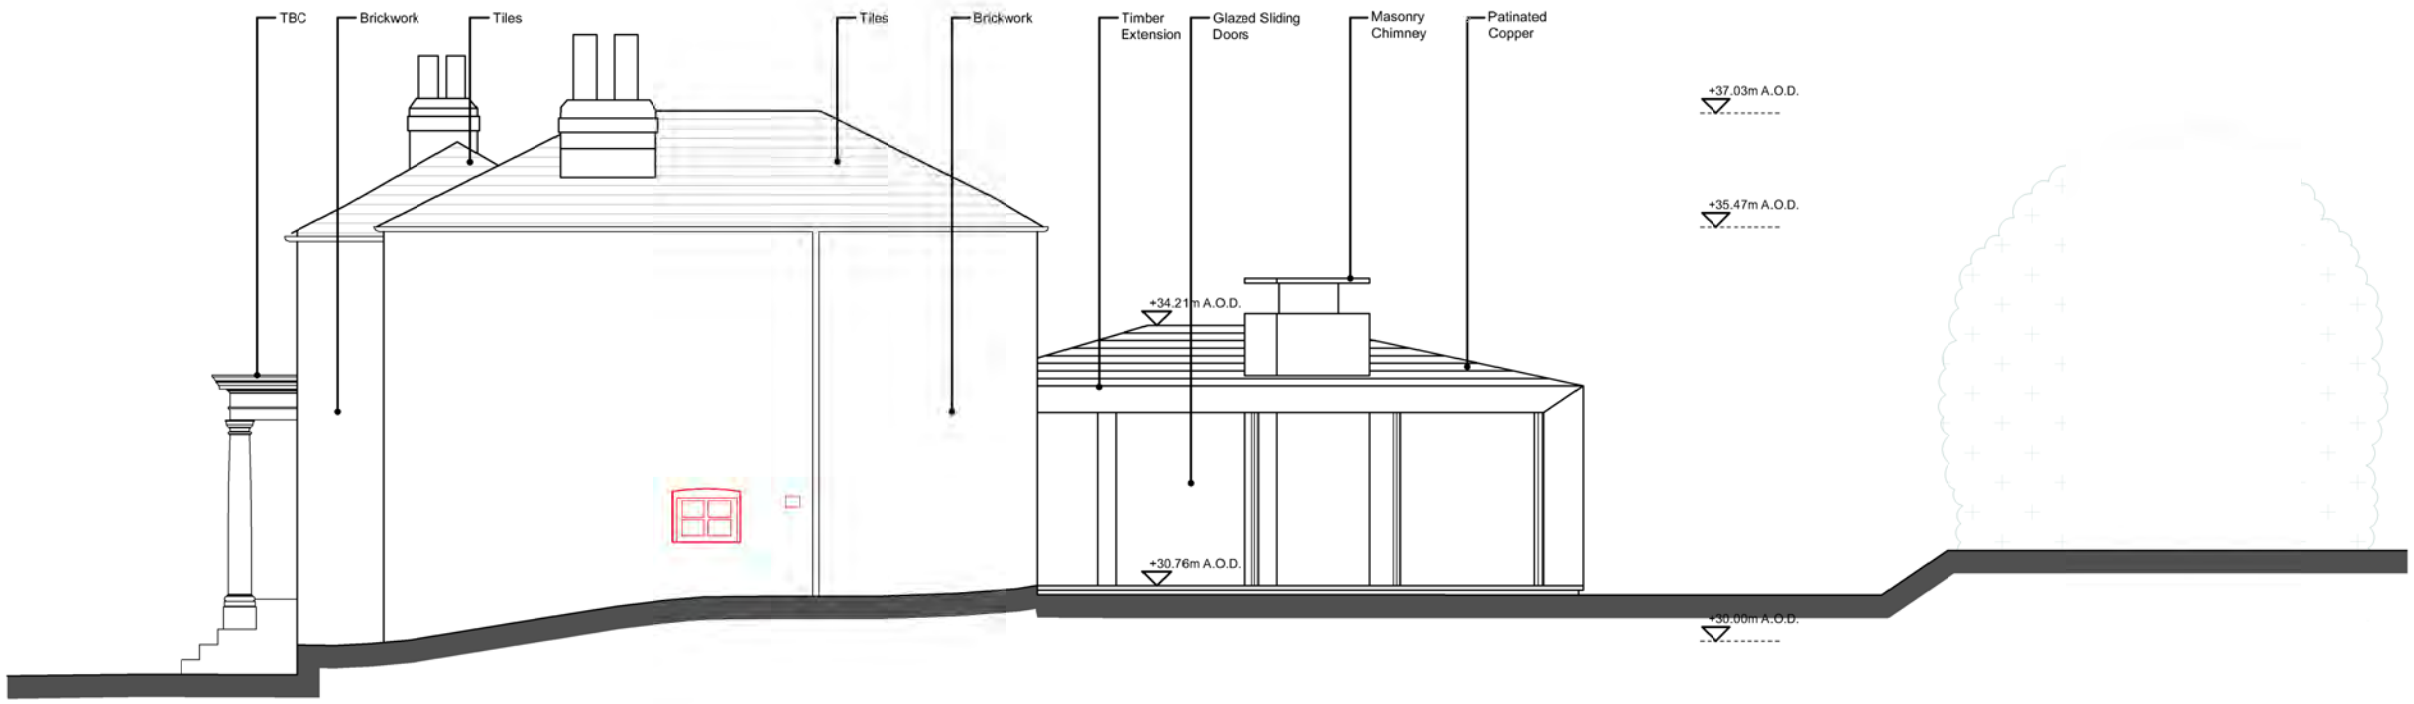

Existing Elevation | 1:100

Datum 27.00m

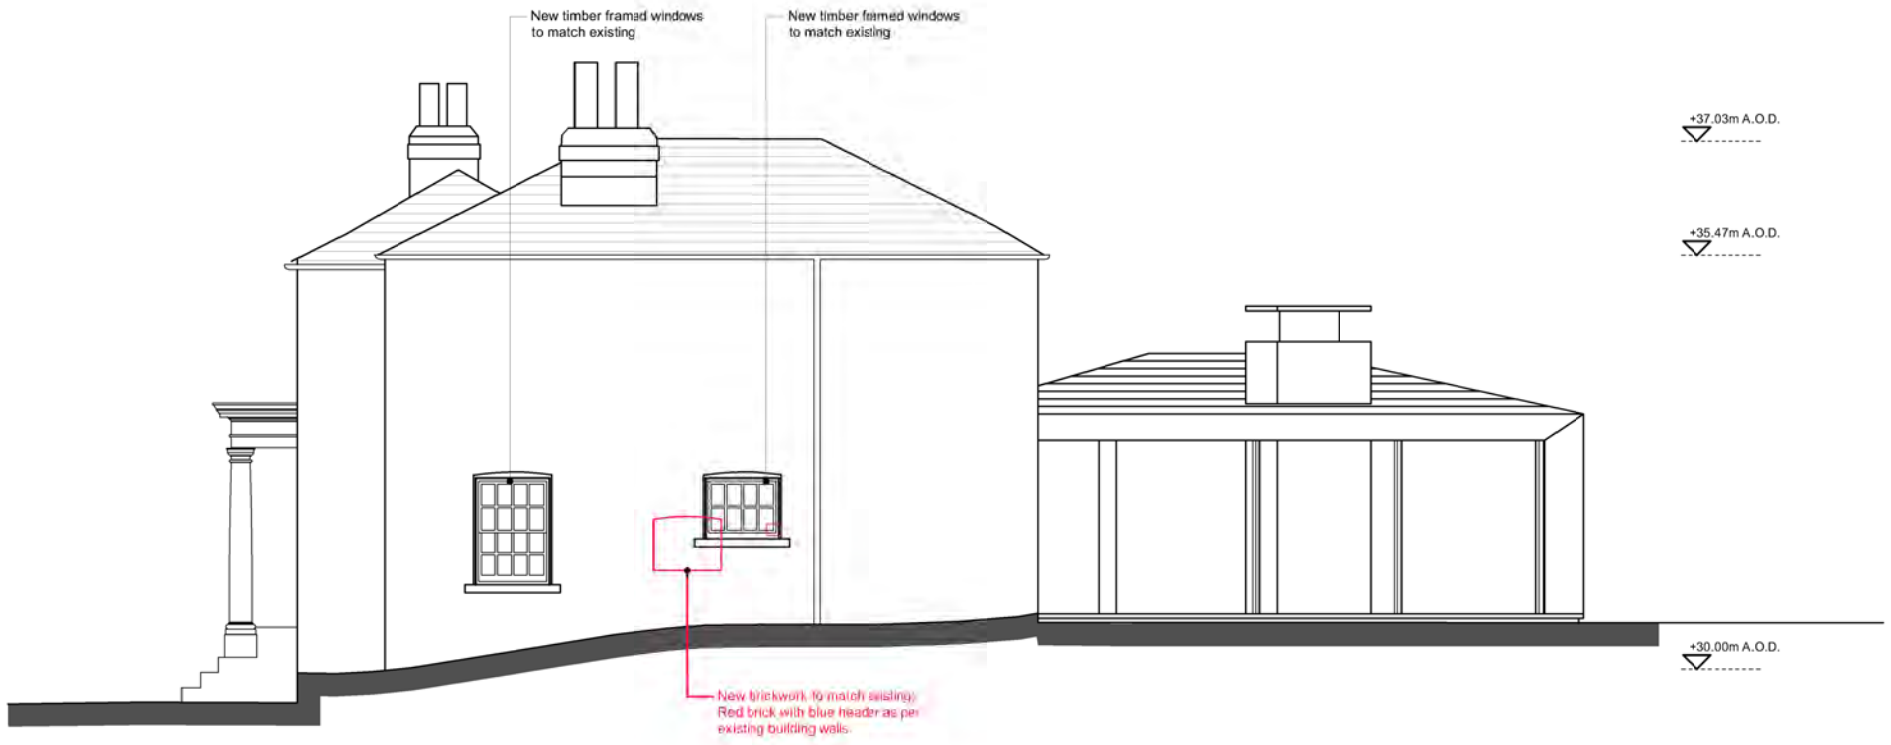

Proposed Elevation | 1:100

Datum 27.00m

1:100

2m 0 2m 4m 6m 8m 10m

GENERAL NOTES

01. ALL DIMENSIONS ARE IN MILLIMETER.

02. THE CONTRACTOR IS RESPONSIBLE FOR CHECKING ALL DIMENSIONS AT SITE.

03. CONSTRUCTION OF ALL STRUCTURAL ELEMENTS SHALL BE CARRIED OUT WITH REFERENCE TO THE RELEVANT STRUCTURAL DRAWINGS. IF THERE IS ANY AMBIGUITY WITH STRUCTURAL LAYOUTS AND LEVELS, ARCHITECTURAL LAYOUTS AND LEVELS SHALL PREVAIL.

04. ALL FLOOR LEVELS GIVEN IN ARCHITECTURAL DRAWINGS SHALL BE FINISHED FLOOR LEVELS.

Application Boundary

Ownership Boundary

SITE / LOCATION PLAN

PLANNING DRAWINGS

REVISIONS

DATE (DD/MM/YY)	REVISION	DESCRIPTION / COMMENT
28/8/26	--	PLANNING ISSUE
--	--	--
--	--	--
--	--	--
--	--	--
--	--	--
--	--	--
--	--	--
--	--	--
--	--	--
--	--	--
--	--	--
--	--	--

JACKSON DESIGN STUDIO LTD

102
HOPS HOUSE

MAIN HOUSE
EXISTING & PROPOSED NORTH ELEVATION

SCALE	PAGE	CHECKED BY	DRAWN BY	DATE
1:100@A3	--	AJ	TWS	28/8/26

DRAWING NUMBER: 102_A_B01_PR_202

REV /