



Ground Floor Plan

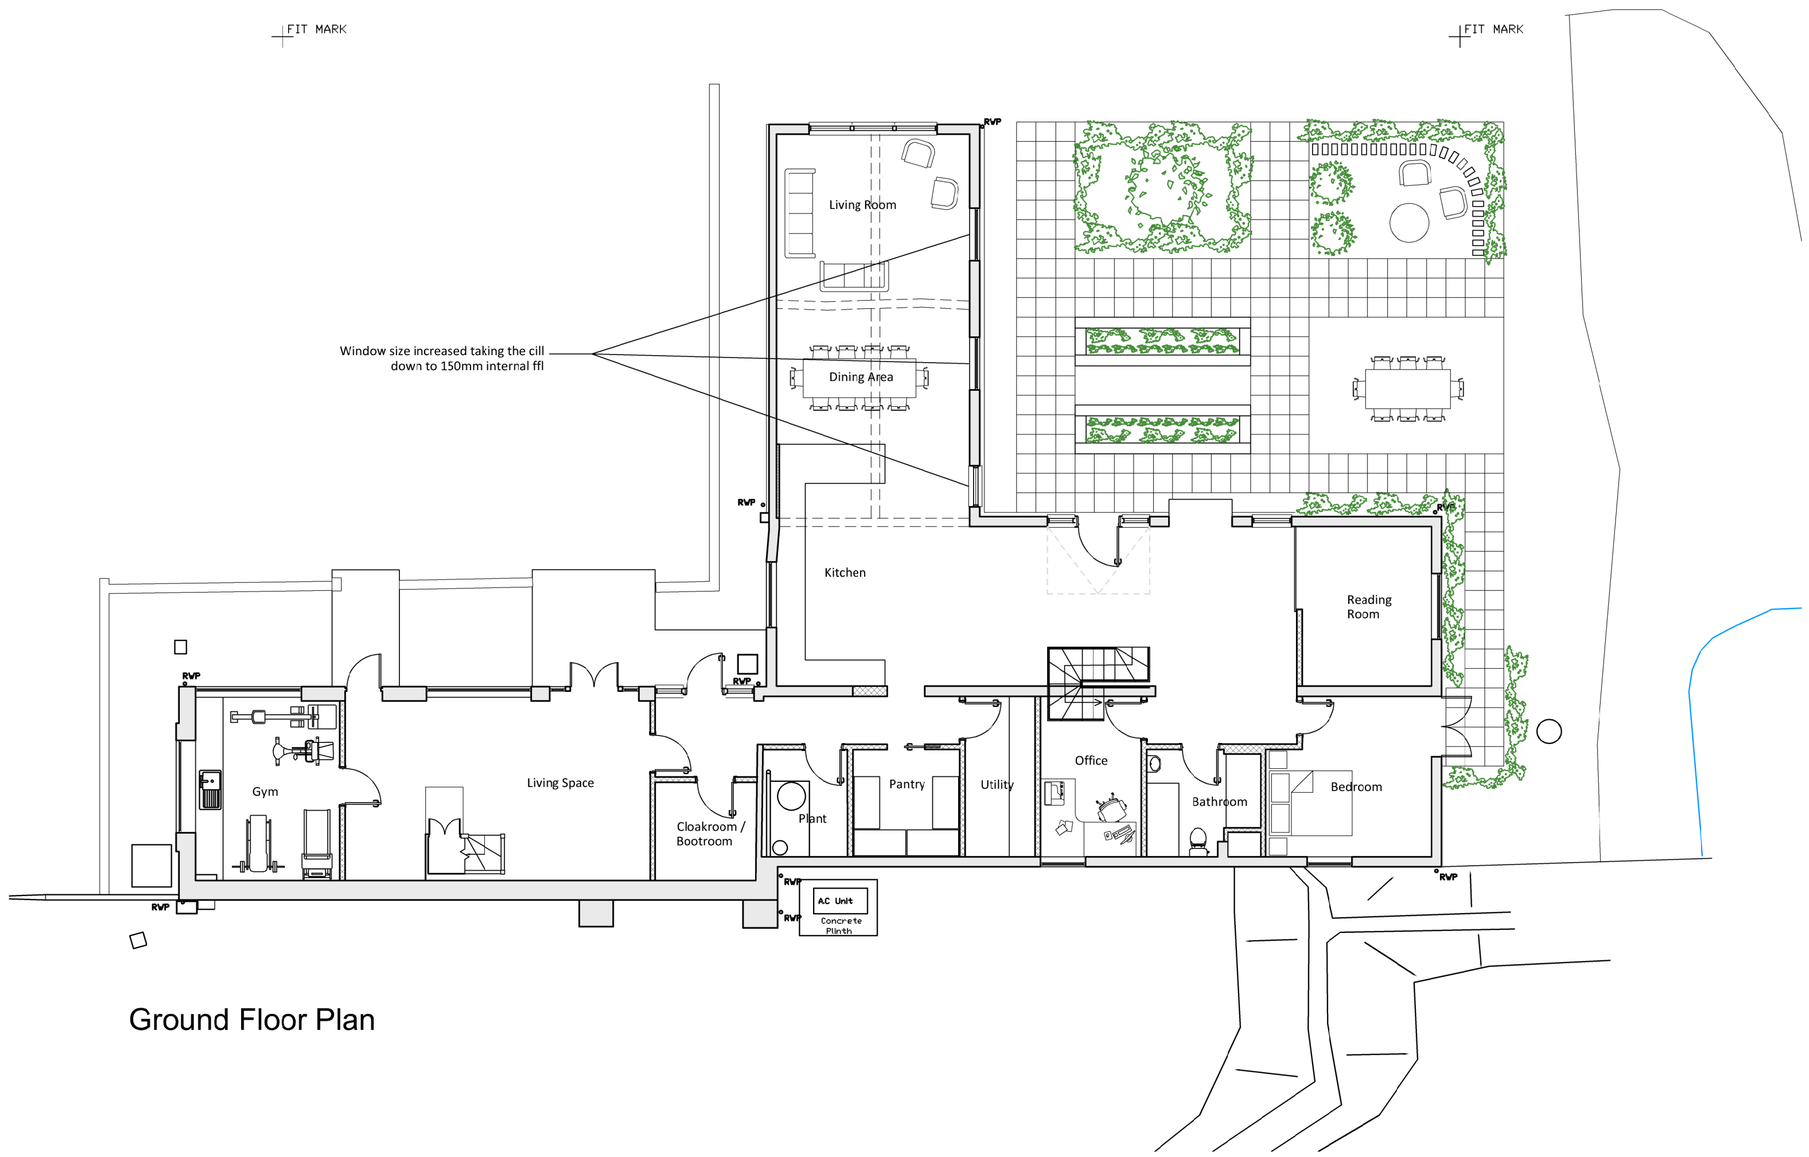


North Elevation

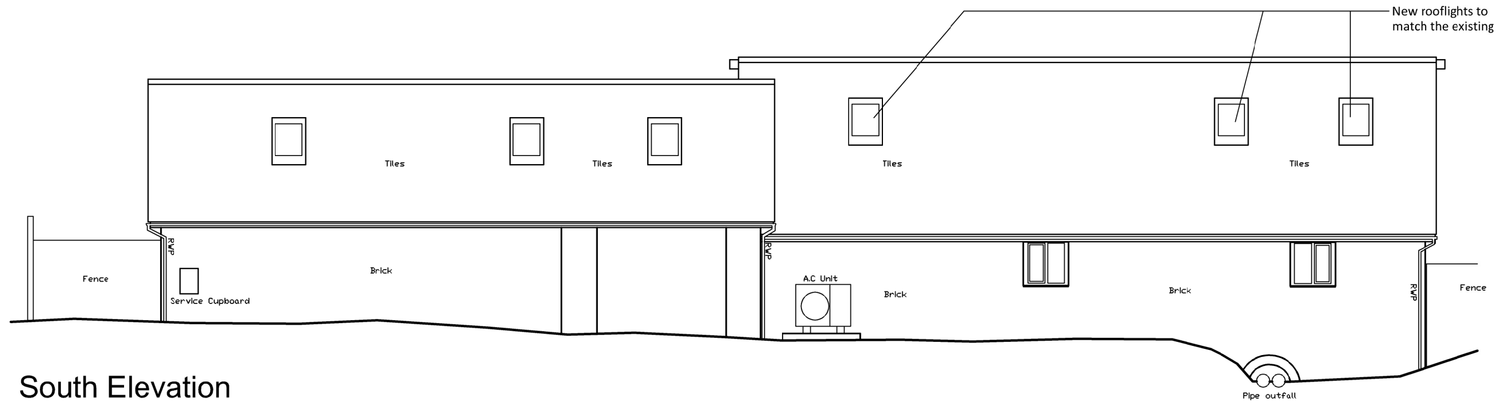


South Elevation



East Elevation

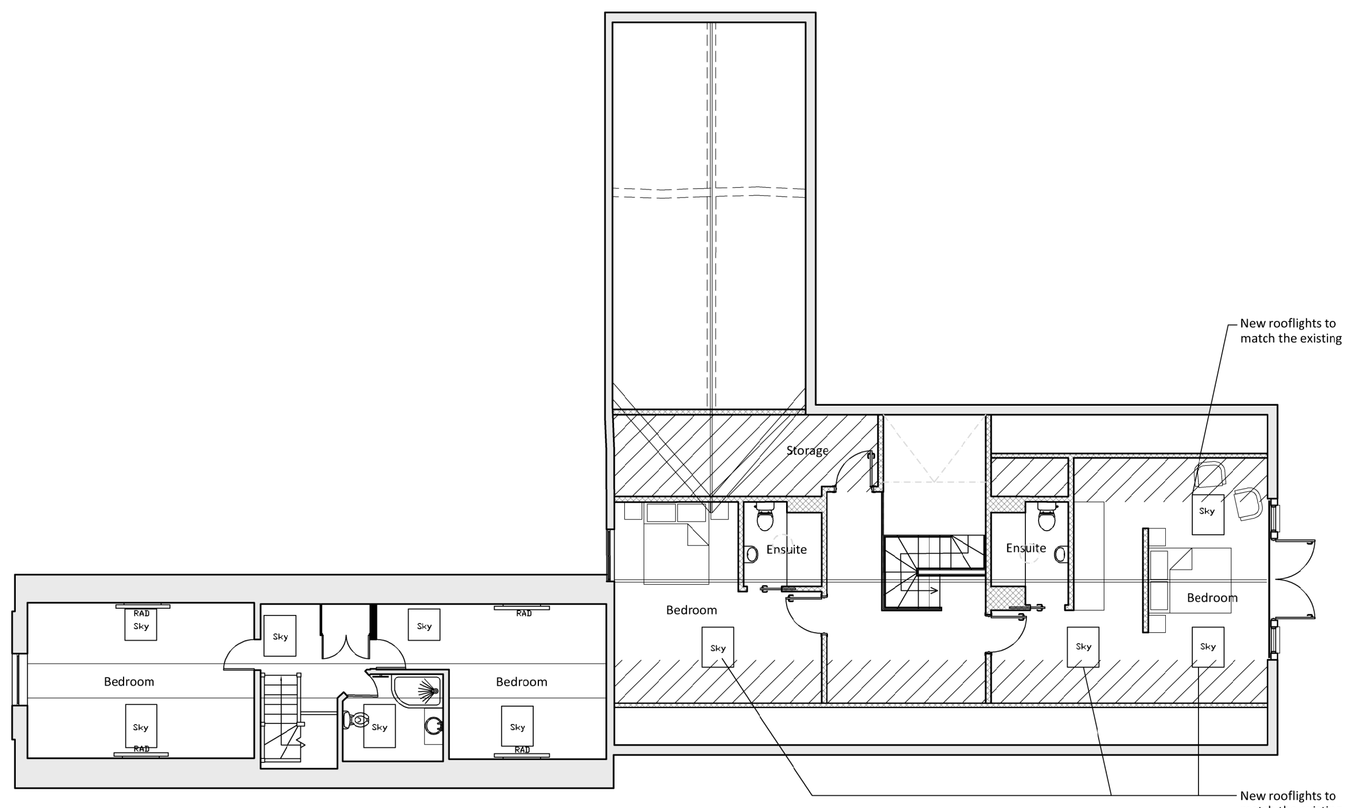

First Floor Plan

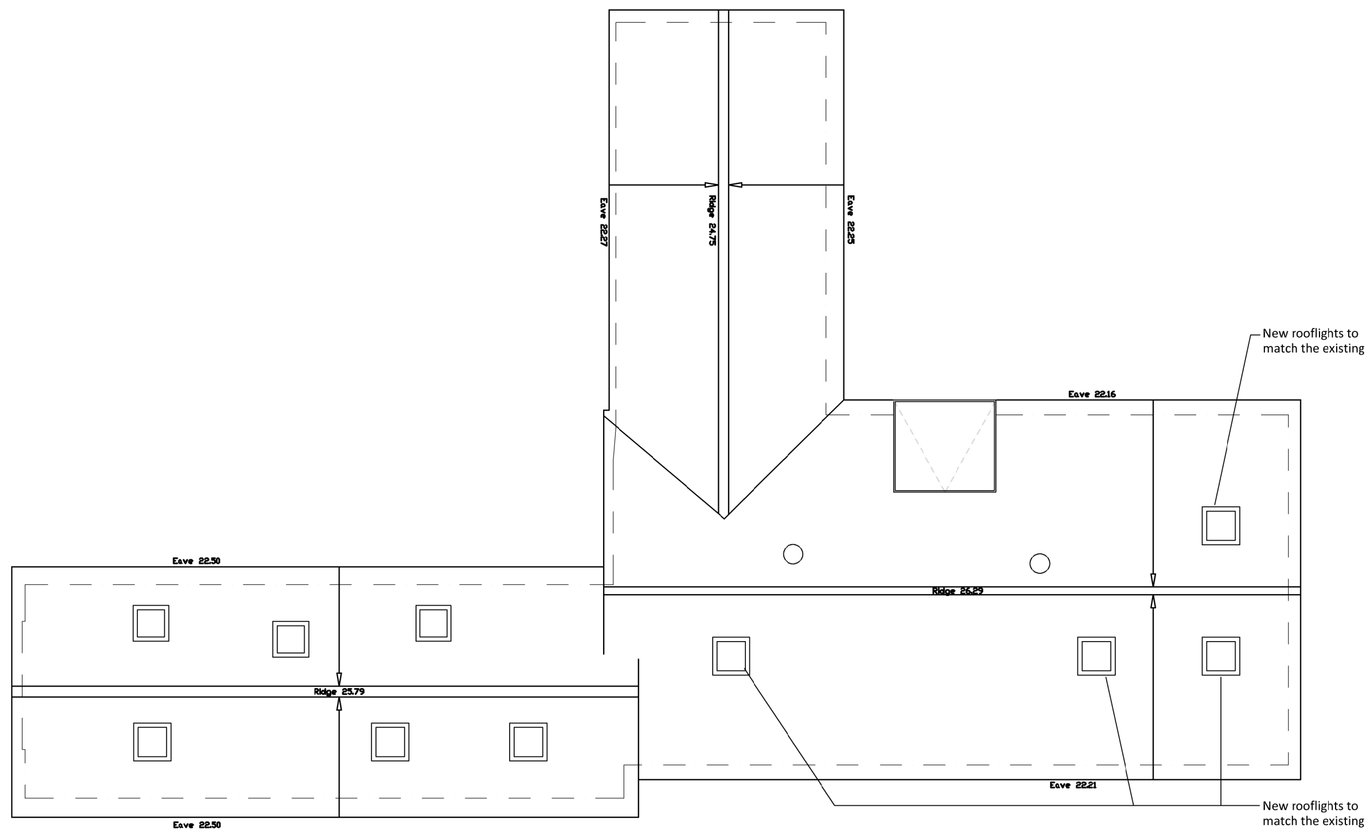

Roof Plan

0m 1m 2m 3m 4m 5m 10m

NORTH POINT

Rev	Date/By	Revision Note
A	22.08.25 JT	Feature glazing reduced back to original approval

JTA
Jonathan Talley
Architects Limited

Client
Mr Howe and Ms Binley

Project
The Old Woodyard
Slaugham Road, Staplefield,
RH17 6AP

Drawing
Proposed Plans and Elevations

PLANNING

Drawing Number	Date
058-001-701 Rev A	May 2025
Scale	Paper Size
1:100	A1
Drawn JT	Checked JT

E-mail info@jtalimited.co.uk
Telephone 07956 870 019
Web www.jtalimited.co.uk

All dimensions to be verified on site.
Unauthorised reproduction of information herein is strictly forbidden. Copyright 2022
Jonathan Talley Architects Limited is the trading name of Jonathan Talley Architects Limited, a limited company registered in England and Wales with registered number 13707071 whose registered office is at 16 Coniston Avenue, Haywards Heath, RH17 5LF