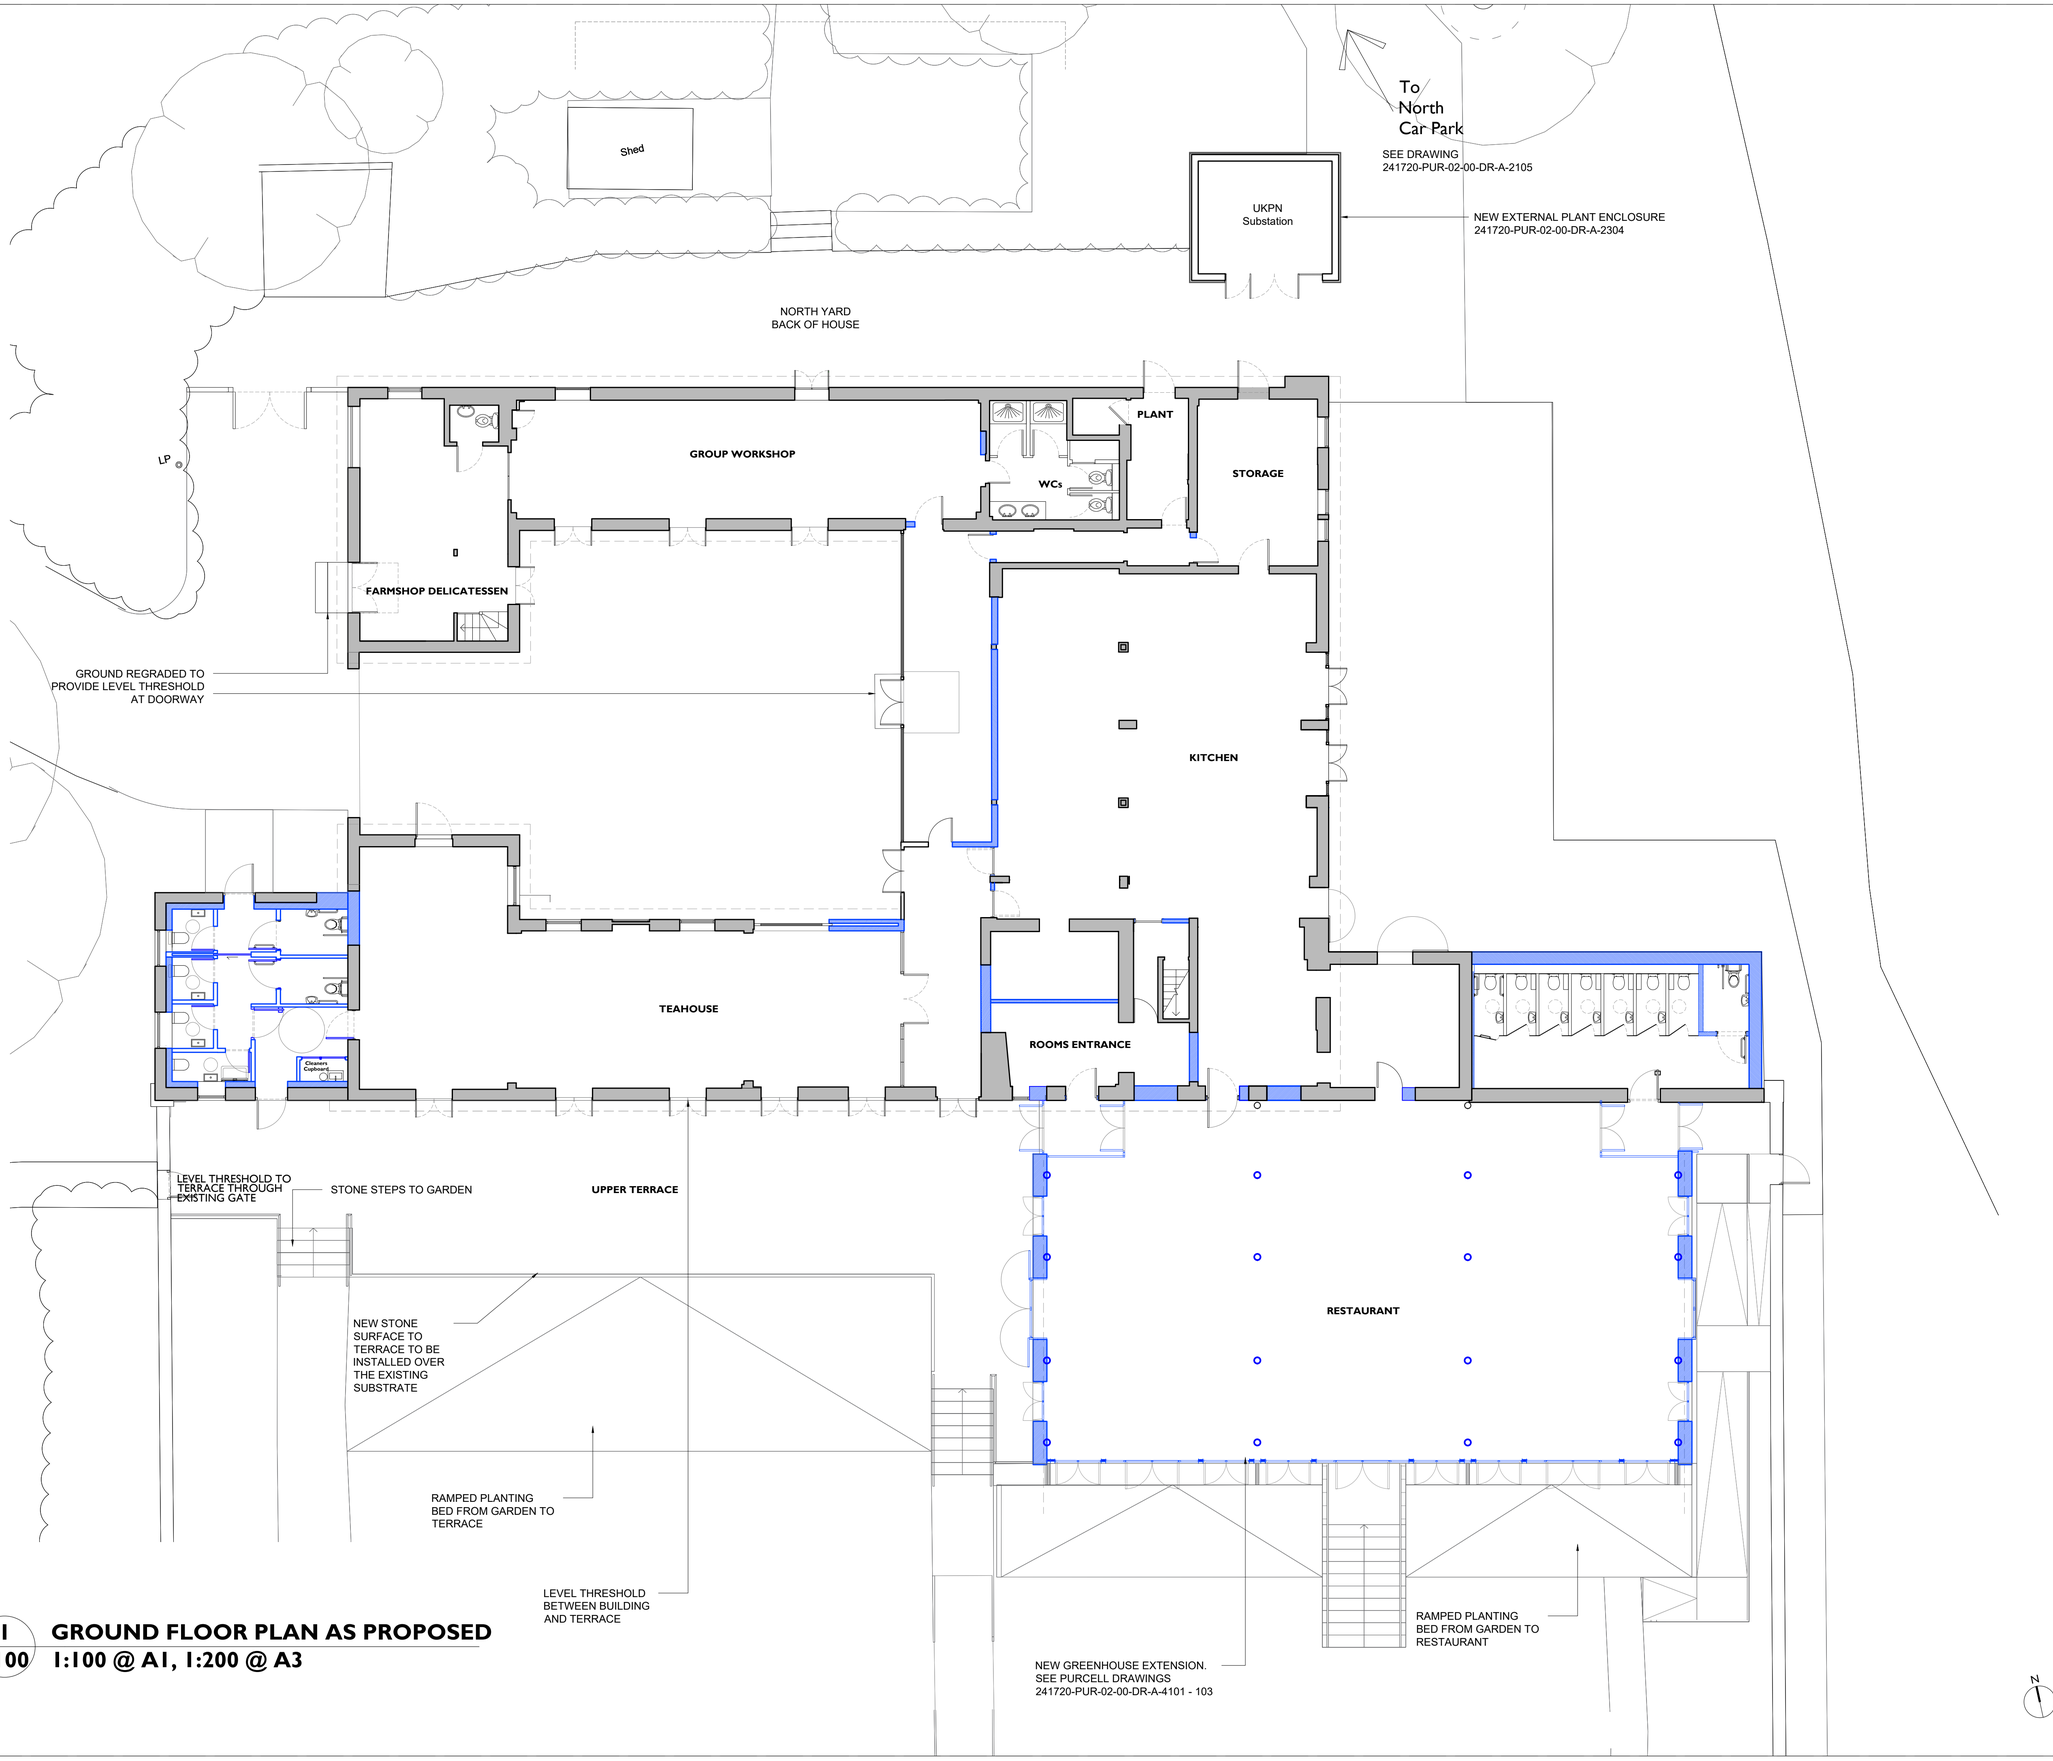


1
2100

GROUND FLOOR PLAN AS PROPOSED

1:100 @ A1, 1:200 @ A3

Notes: 13/08/2025 16:03:50

Drawings are based on survey data and may not accurately represent what is physically present.

All dimensions are in millimeters unless noted otherwise.

Purcell shall be notified in writing of any discrepancies.

Key Plan
not to scale

0 1 m 2 m 3 m 4 m 5 m 10 m

REV	DATE	BY	CHK	DESCRIPTION
P07	13/08/2025	JS	JC	External Plant Room Amended

CLIENT
Borde Hill

PROJECT
Borde Hill Stables

JOB NUMBER
241720

PURCELL

TITLE
Ground Floor Plan
As Proposed

SIZE	SCALE	LAST REVISED	DRAWN	CHECKED
A1L		13/08/2025	JS	JC

REV **P07** SUITABILITY/REASON FOR ISSUE **PLANNING**

DRAWING NAME
241720-PUR-02-00-DR-A-2100

15 Bermondsey Square, Tower Bridge Road, London SE1 3UN
© PURCELL 2019. PURCELL ® IS THE TRADING NAME OF PURCELL ARCHITECTURE LTD.