

Metres

01 02 03 04 05 10

SCALE 1:100

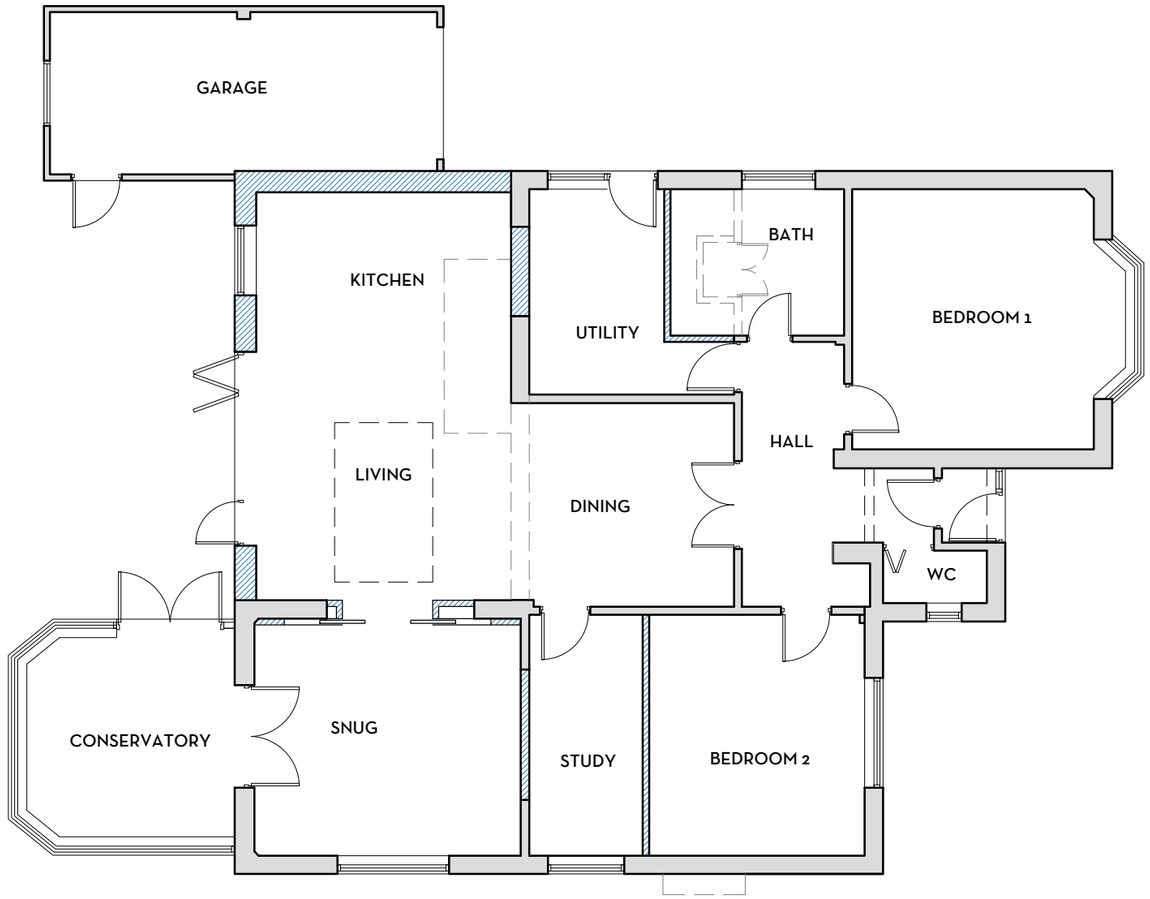

GROUND FLOOR PLAN
AS PROPOSED

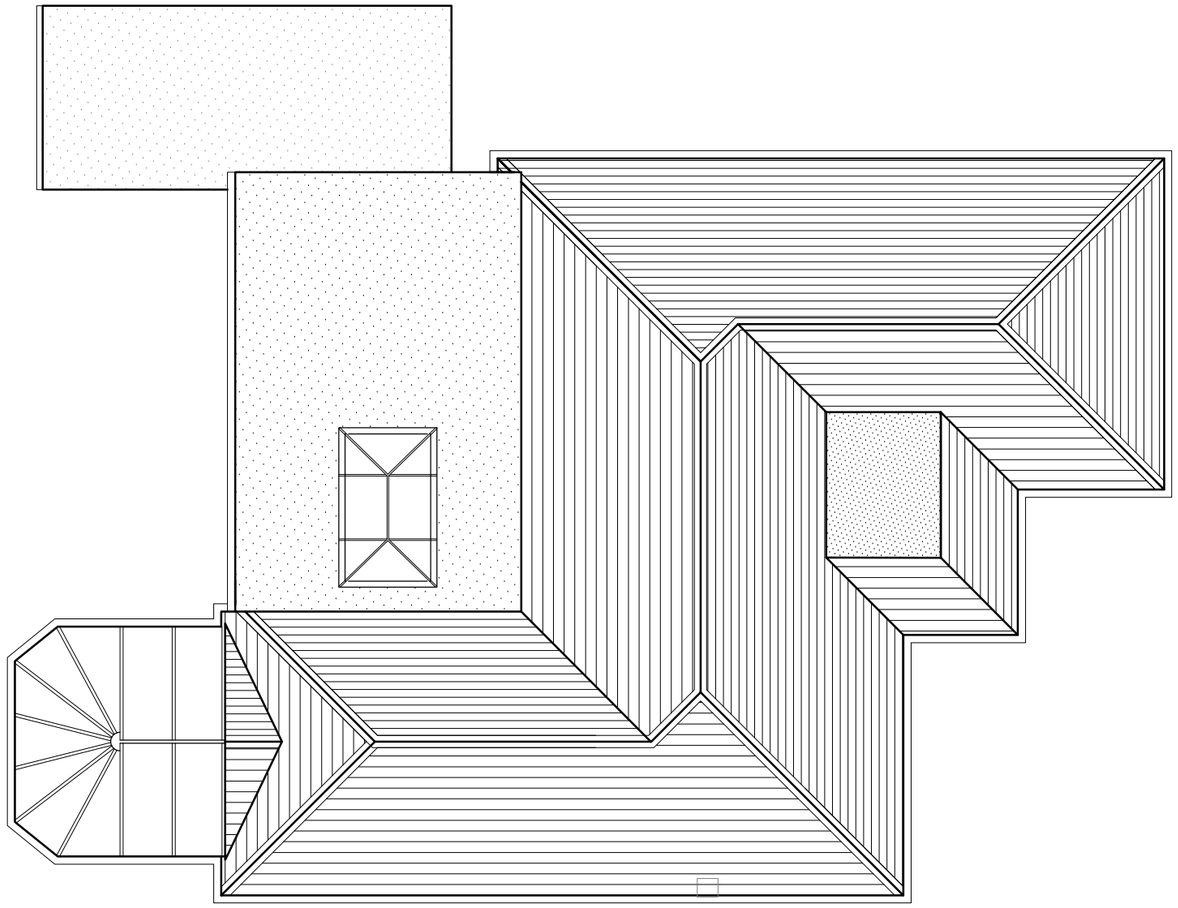

ROOF PLAN
AS PROPOSED

REVISIONS

ref	date		drawn
-	-	-	-

DESIGN INTENT ONLY
NOTES FOR CONSTRUCTION:

1. Dimensions shall be checked and verified prior to work being commenced on site.
2. This drawing is issued for the sole and exclusive use of the named recipient. Distribution to any third party is on the strict understanding that no liability is accepted by KM Architecture for any discrepancies, errors or omissions that may be present and no guarantee is offered as to the accuracy of the information shown.

KM ARCHITECTURE
CHARTERED ARCHITECT

MARINE HOUSE
151 WESTERN ROAD
HAYWARDS HEATH
RH16 3LH

07862 093 254
kelly@kmarchitecture.co.uk
www.kmarchitecture.co.uk

job

9 MACKIE AVENUE
HASSOCKS
WEST SUSSEX
BN6 8NH

PLANNING
DRAWING

title

GROUND FLOOR AND ROOF
PLANS AS PROPOSED

scale	1:100 @ A3	
date	10/02/26	
drawn	KMM	
drawing number	2104_00_23	revision -