




FRONT ELEVATION

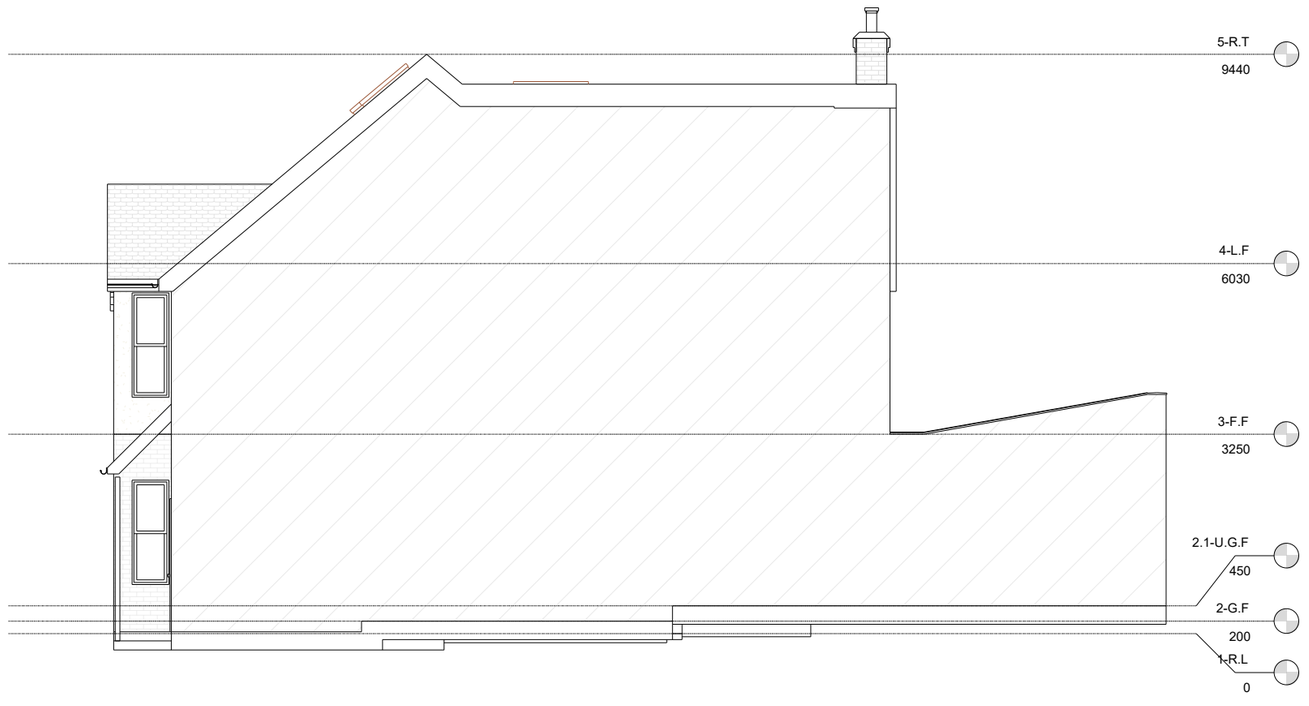

RIGHT SIDE ELEVATION

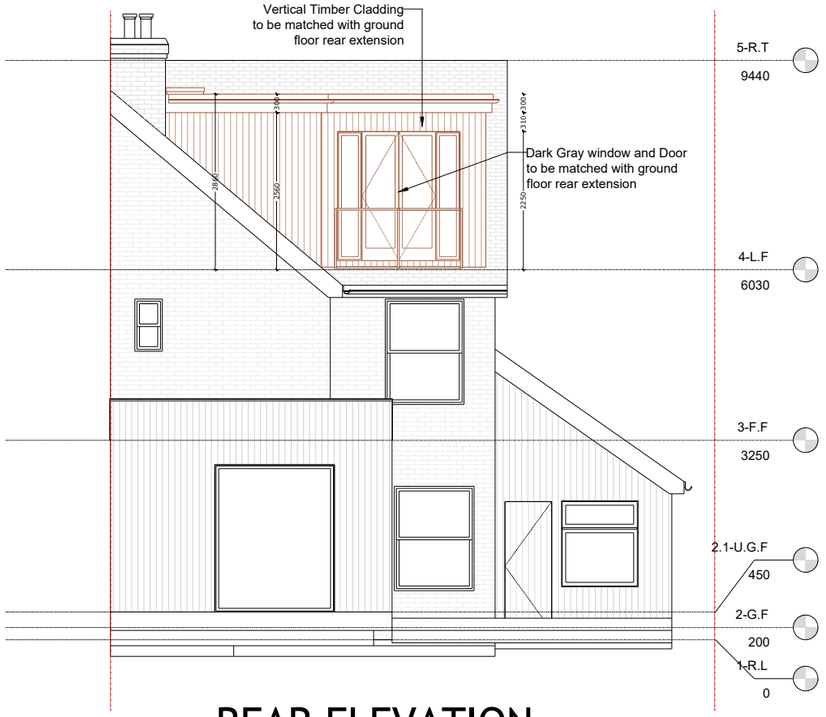

REAR ELEVATION

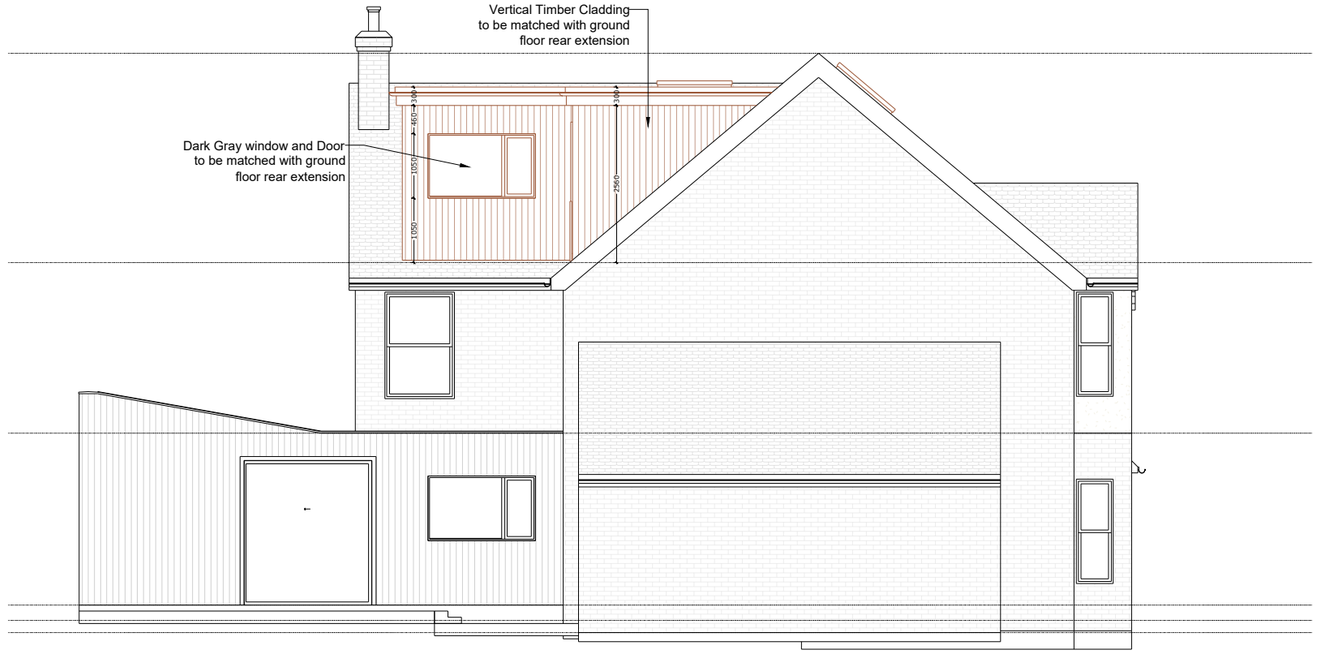

LEFT SIDE ELEVATION

0m 2m 4m 6m 8m 10m

SCALE 1:100 @ A3

© 2023 1 Stop Design & Build.
All dimensions to be checked on site by the contractor and such dimensions to be their responsibility. All construction works must comply with the relevant British Standards and Building Regulations requirements. Any drawing errors and omissions to be reported to 1 Stop Design & Build.

Client Name
OC

Project Address
Birch House, London Rd, Balcombe, Haywards Heath RH17

Section
LOFT CONVERSION

Stage
PLANNING

Drawing Title
PROPOSED ELEVATIONS

Drawing Status
For Approval

Revisions and Notes

LEGEND
- EXISTING STRUCTURE
- STRUCTURE TO BE DEMOLISHED
- PROPOSED STRUCTURE
- SHARED WALL

Project No.	2026-06-RH17		
Drawing No.	A-015		
Revision	01		
Scale at A3	1:100		
Date	27/08/2026		
Designed	MI	Checked	FM
Drawn	MI	Approved	FM

1 STOP DESIGN & BUILD
128 CITY ROAD LONDON, EC1V 2NX, UK
Email: info@1stopdesignandbuild.co.uk
Web: www.1stopdesignandbuild.co.uk
Phone No.: 0208 0366888