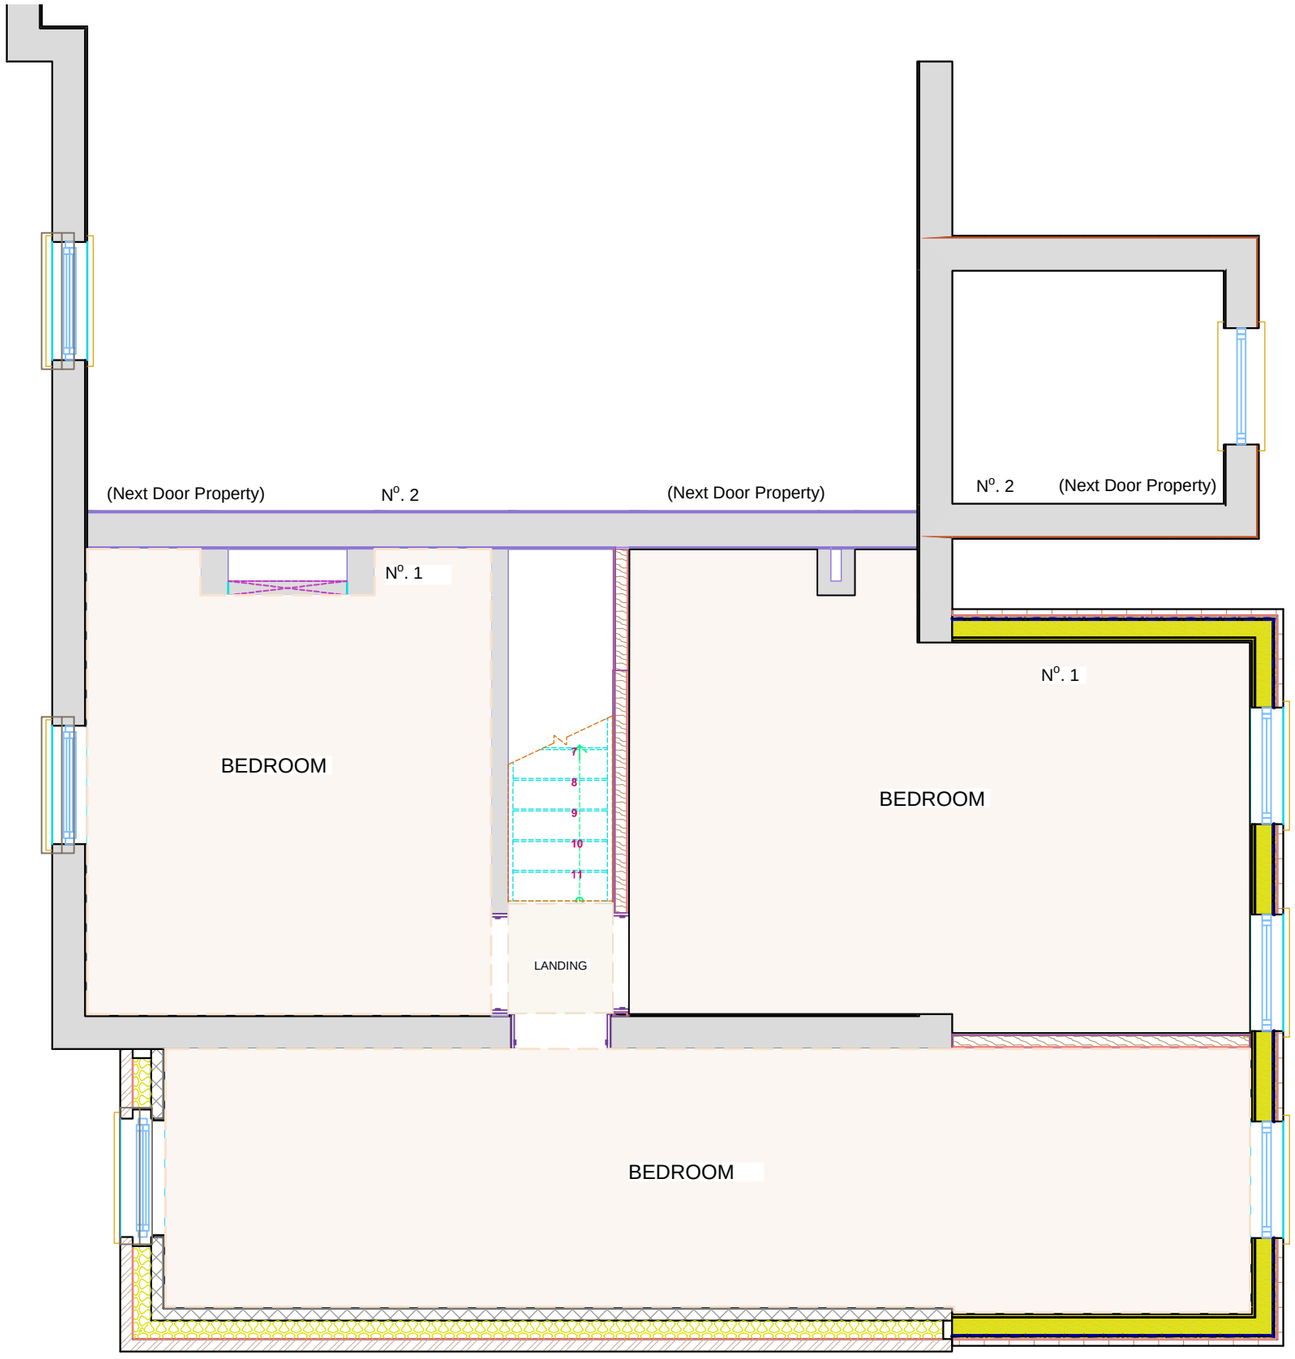

FIRST FLOOR PLAN PROPOSED SCALE 1:50

0 1m
1 : 50

NOTE: For construction,all dimensions must be checked on site and not scaled from this drawing

	Client: Mr & Mrs J Clarke	Site: 1 Newcroft Cottages Selsfield Road Ardingly Haywards Heath West Sussex RH17 6TJ	Project Title: Two Storey Side & Rear Extension	Drawing Title: First Floor Plan Proposed	Scale: 1:50
					Date: 26/08/2025
					Paper Size: A 3