



NORTH ELEVATION

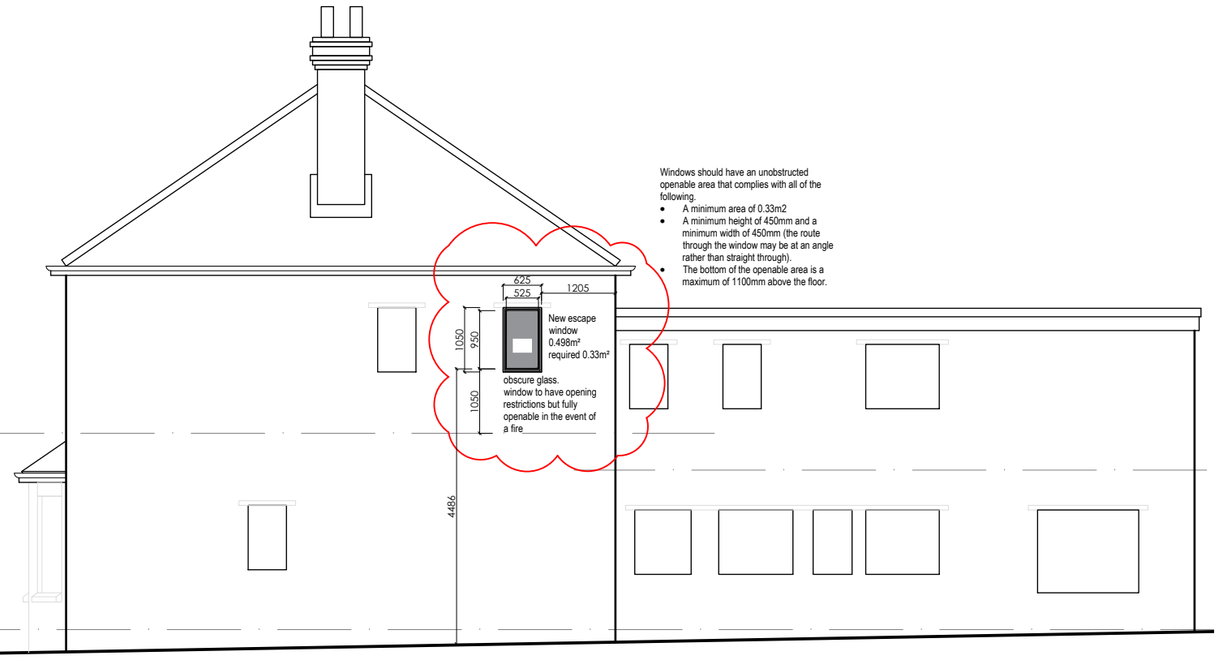

WEST ELEVATION



EAST ELEVATION

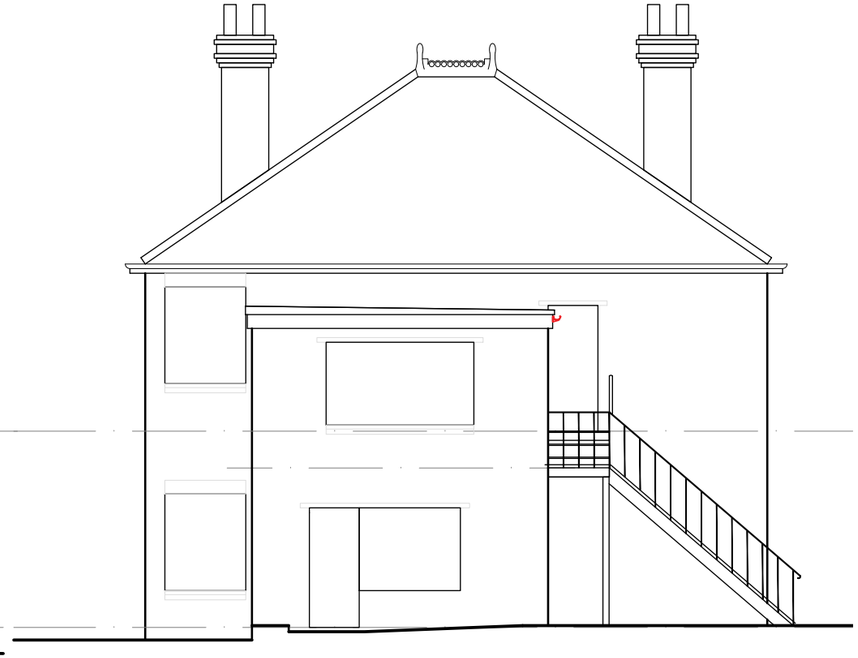

SOUTH ELEVATION

This drawing is the copyright of MSDC.

The contractor is to check all site dimensions and levels before work starts. Do not scale from drawings. Notify architect of any discrepancies.

This drawing must be read with and checked against all structural and other specialist drawings, specification and bills of quantities. Notify architect of any discrepancies.

The contractor is to comply with all current British Standards and Building Regulations whether or not specifically stated on these drawings.

Proposed Elevations

Scale 1:100

Rev	Date	Description	Int
1	28.07	submitted for planning	prw

MID SUSSEX DISTRICT COUNCIL

Project Address:
HSE Annandale
Broad Street
Cuckfield
West Sussex
RH17 5DW

Project Title:
Annandale House Refurbisment

Drawing Title:
Proposed Elevations

Drawing Ref:
PL 004B

Scale: 1:100 @ A3
Drawn By: PRW
Date: Jan 2024
Dept: CE&F
Revision: 1
Checked By:

Mid Sussex District Council
Oaklands, Oaklands Road, Haywards Heath, West Sussex, RH16 1SS
Tel: 01444 458166
Web: www.midsussex.gov.uk