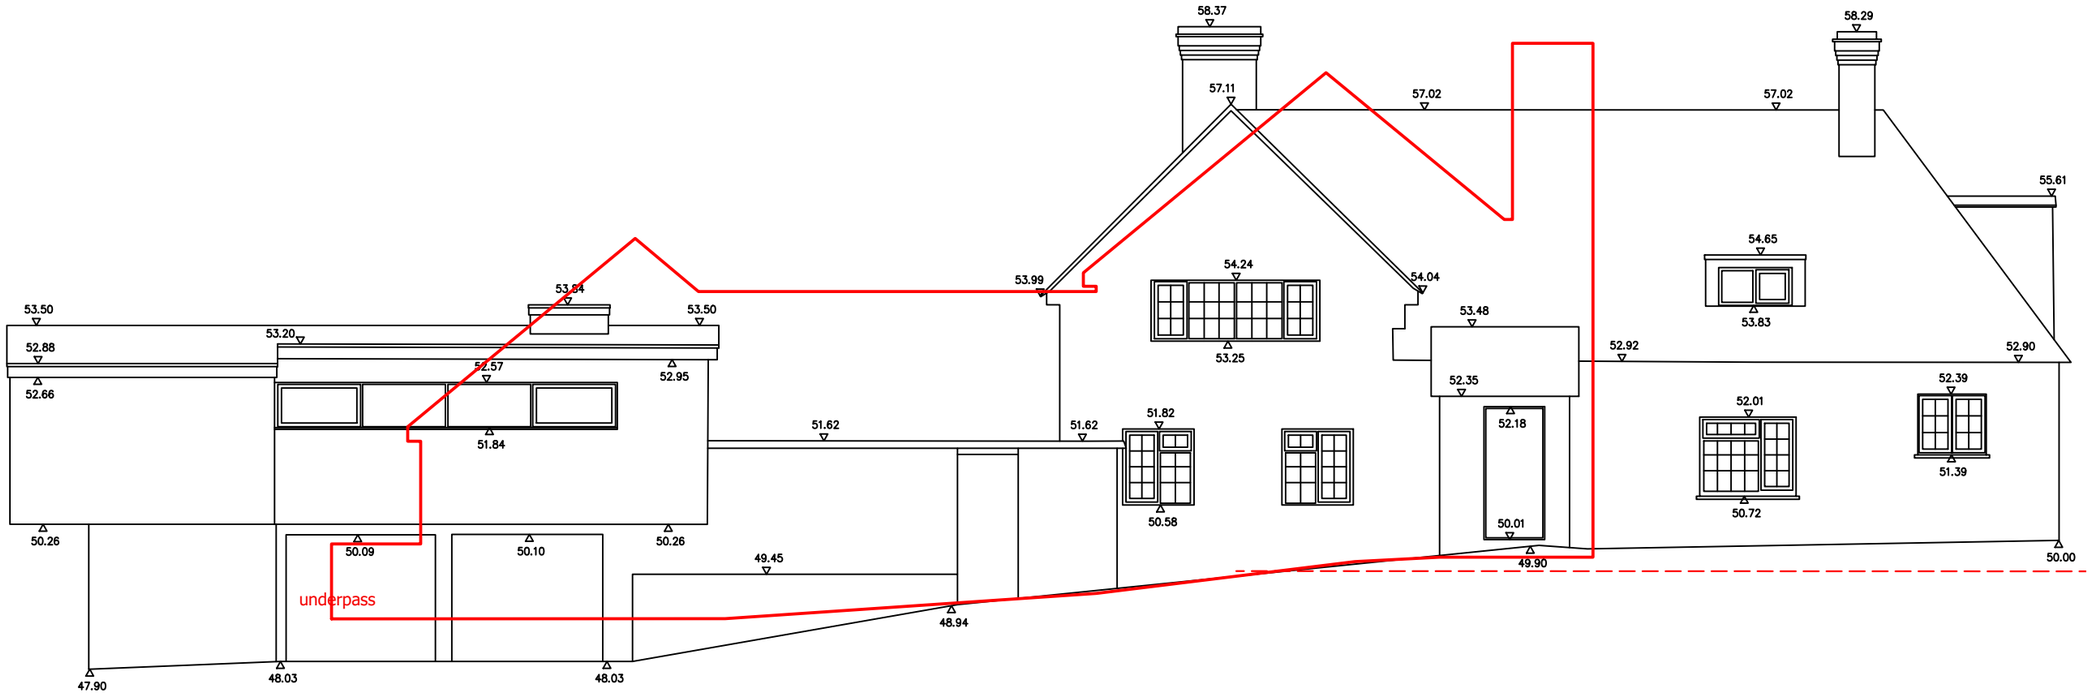

Existing vs Proposed North West Elevation (FRONT)

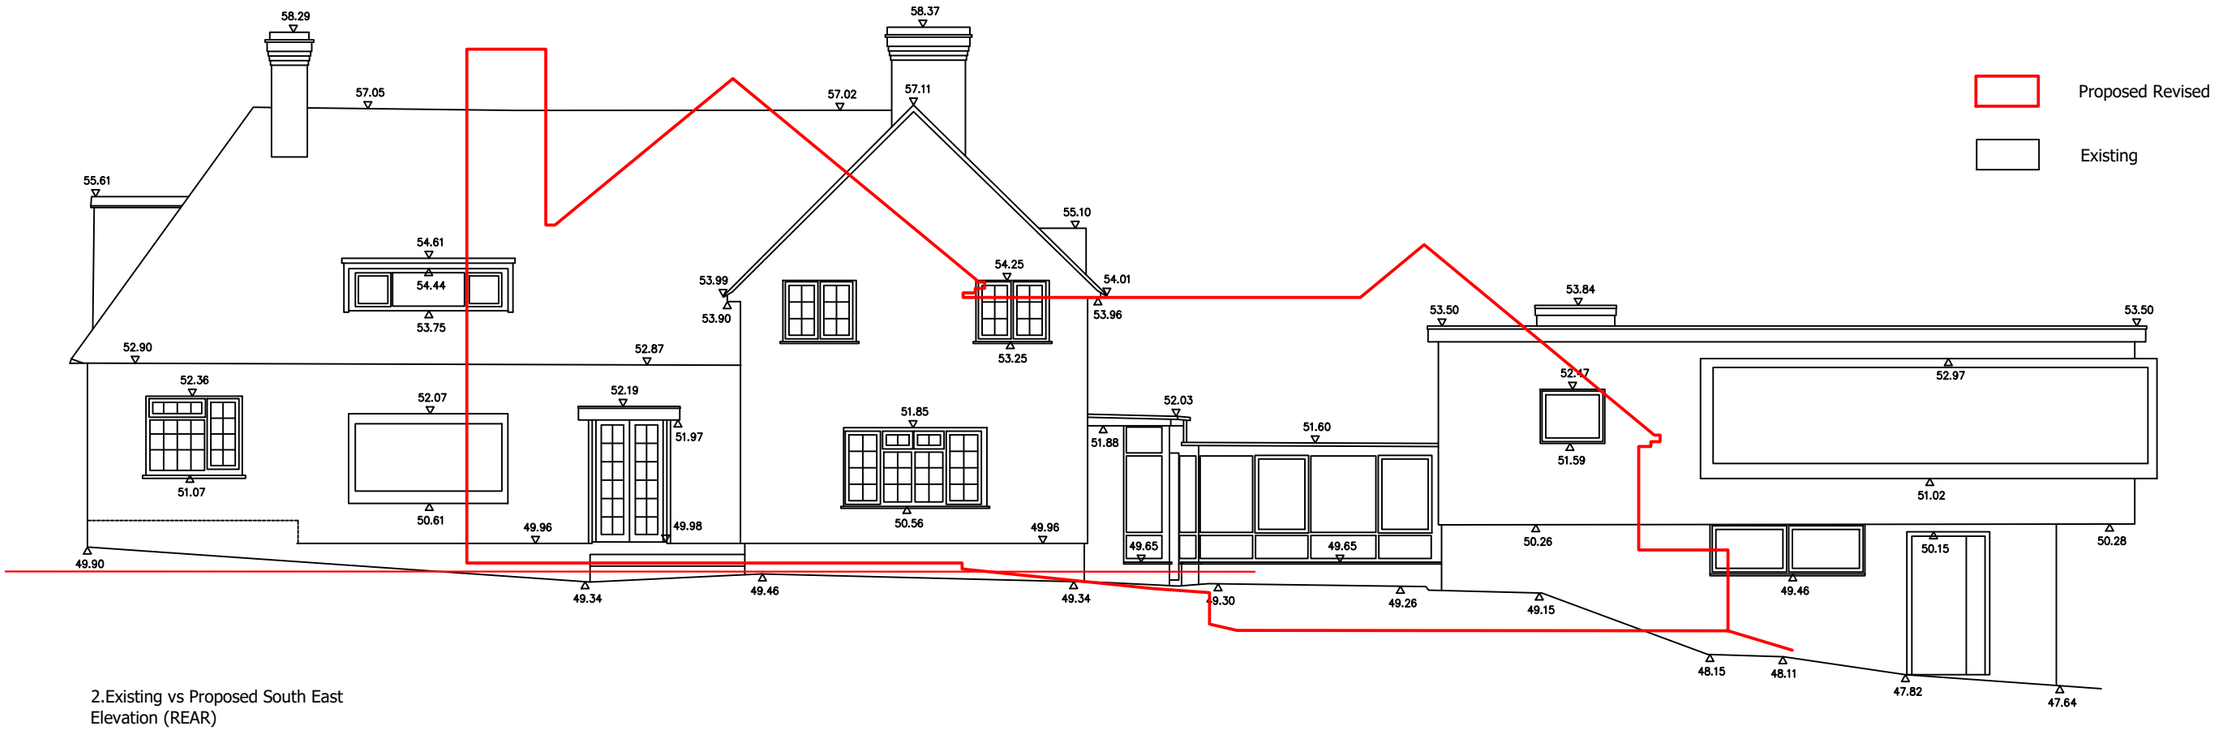

2.Existing vs Proposed South East Elevation (REAR)

NOTES:

1. THESE DRAWINGS ARE FOR PLANNING PURPOSES ONLY
2. BUILDING CONTRACTORS SHOULD NOT SCALE FROM THESE DRAWINGS.

BY	DATE	DESCRIPTION	REV
AC	20250501	Revised proposed profile added and drawing simplified	A

PLANIT CONSULTING
TOWN PLANNING & PROPERTY ADVISERS
T: 01483 415753 E: info@planitconsulting.co.uk
www.planitconsulting.co.uk

CLIENT: Mr P. Williams

PROJECT: The Lake House, Rowfant

DRAWING TITLE: Existing vs. Proposed Building Profiles Sheet 1

STATUS: Planning

SCALE: 1:100 @ A3

DATE: 03/03/2025

DRAWN BY: AC

DRAWING NUMBER: A.206

REVISION: A