


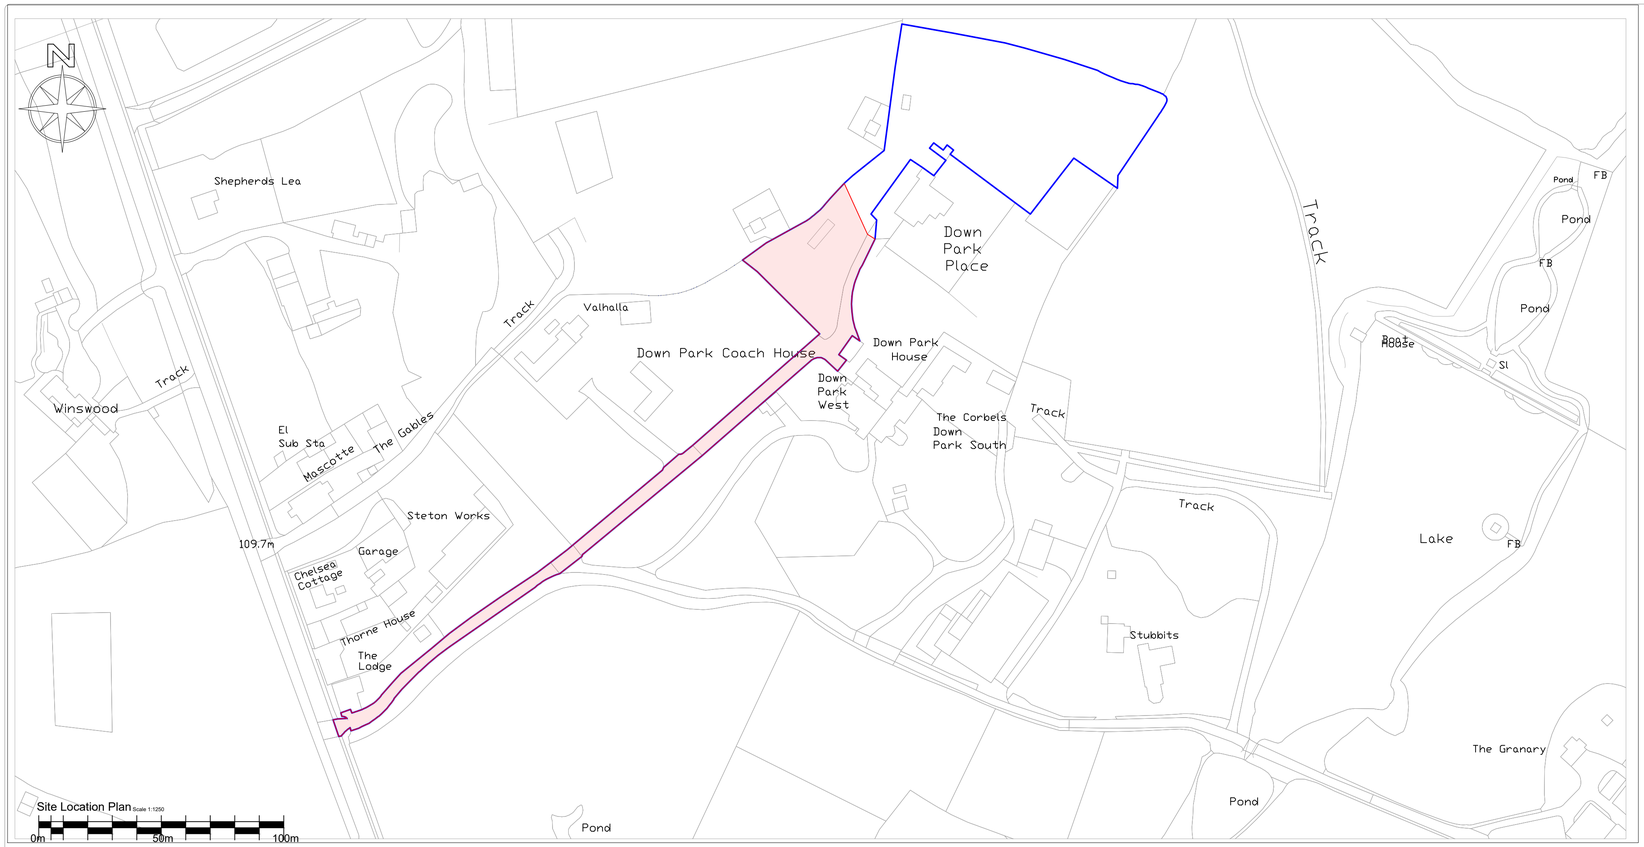


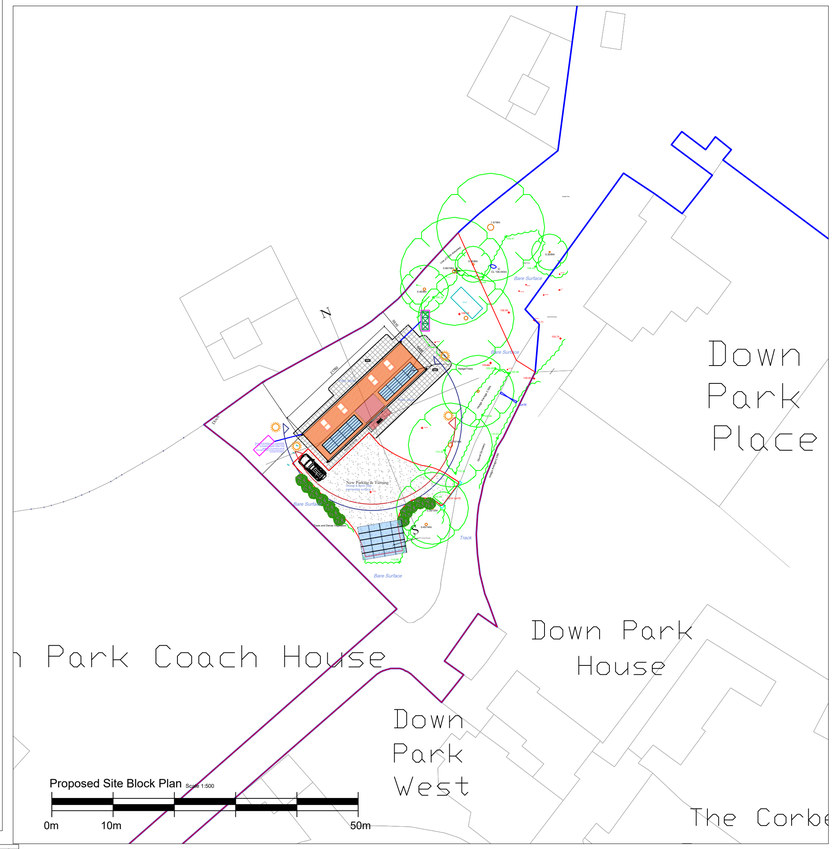

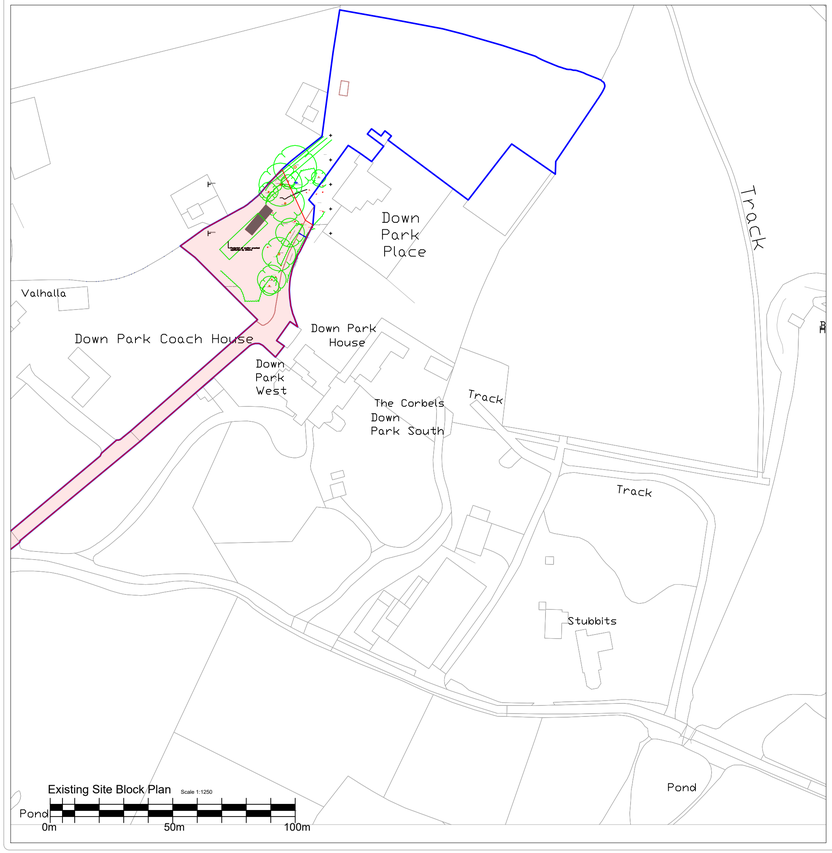

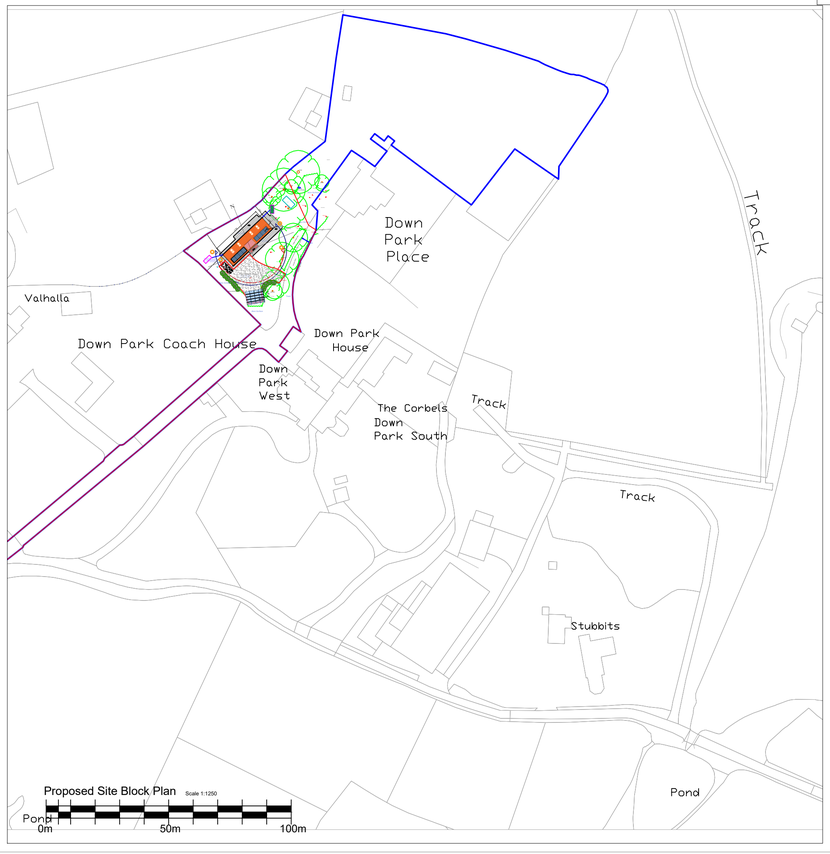

Do not scale. Written dimensions only are to be taken from this drawing.
All dimensions are to be checked on site before work is commenced.

Revisions:

Rev.	Alterations.	Date.
A	Run Water relocated	30/06/2026

Sabrine Soullard

37 Turners Mill Road
Haywards Heath, West Sussex
RH16 1NW

TEL : 07711 422567

Client Mark & Monika,

Title Site Plans

Site
Down Park Place, Down Park
Turners Hill Road
Crawley West Sussex

Drawn by SABRINE | Date 30/06/2026 | Project No 2512DP | Scale 1:1250 1:500 @ A1

Drawing number : 01

Revision : A

Drawing status :
☐ - Concept / Design
☒ - Planning Permission
☐ - Building Control