
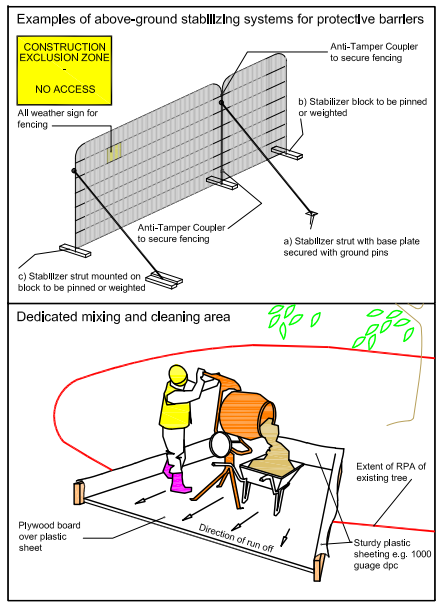



## Key

UT 5x5m Utility Building

MH1 6x12m Mobile Home

P 2.4 x 4.8m Parking Space

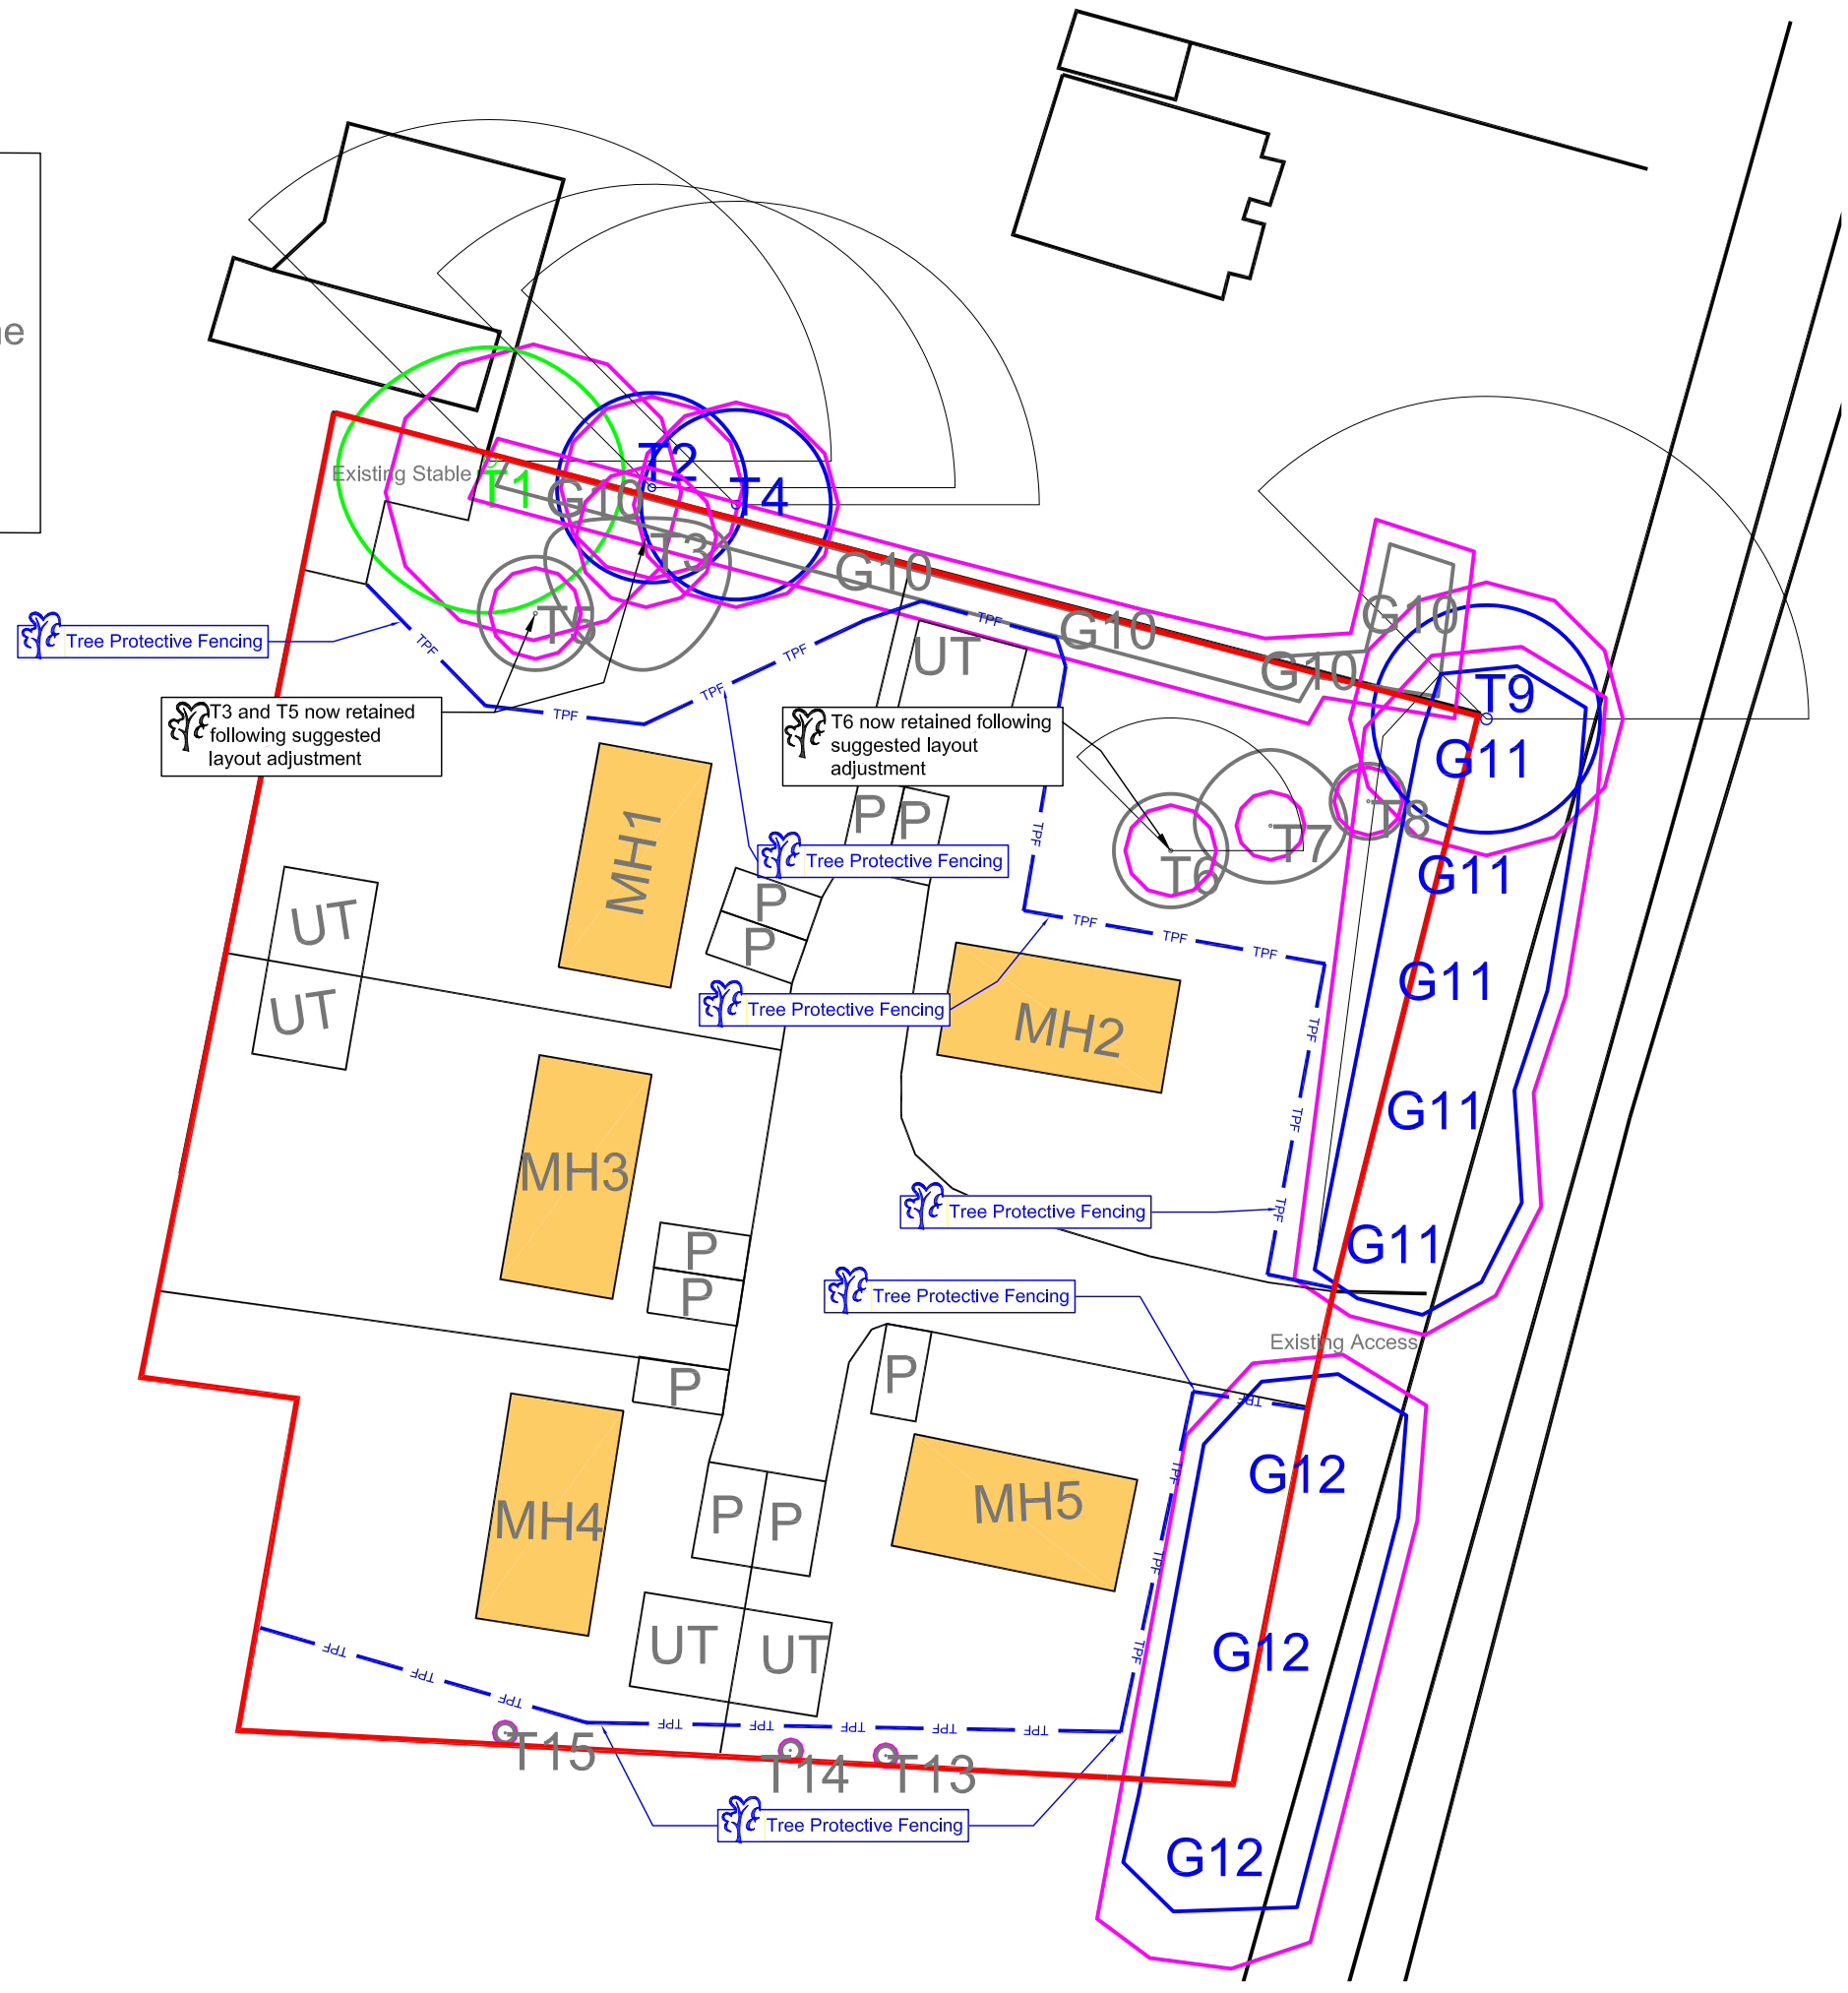


THIS PLAN TO BE USED FOR SETTING OUT OF TREE PROTECTION MEASURES ONLY; DO NOT SCALE FROM THIS PLAN UNLESS IT IS PRINTED AT A1. DO NOT USE UNLESS PRINTED IN COLOUR

Indicative

KEY:

- Shade patterns for key surveyed trees
- BS rooting area is shown uniform but may be modified to account for site features
- BS rooting area has been modified to account for site features
- A Grade
- B Grade
- C Grade
- U Grade
- TPF — Position of fixed barrier fencing
- Notes — Challice Consulting Ltd. annotation

Notes:

Tree protection barrier to be erected and installed before machinery or materials are brought onto site, before any demolition or development of land and before soil stripping.

Tree protection measures should be implemented following any necessary pre-development tree work.

Barriers must not be removed or altered except with prior recommendation by project arboriculturist and where necessary, approval from the Local Planning Authority.

Setting out to be confirmed by project arboriculturist prior to commencement of other operations.

Plan to be printed in colour and to scale

DRAWING TITLE
Tree Protection/Site Plan

PROJECT
Moonshine Meadow, Cuckfield Road, Ansty, West Sussex RH17 5AL

| SCALE | DATE | DRAWN BY |
|---|---|---|
| 1:200 @ A1 | 07.04.2026 | D.C. |

| DRAWING NUMBER | REV |
|---|---|
| TPSP-AR5872 | 3 |

Challice Consulting Ltd.
Holmwood Farm Grange
Horsham Road
North Holmwood
Dorking
Surrey
RH5 4JR
Tel: 01306 743374
Email: info@challiceconsulting.co.uk
Web: www.challiceconsulting.co.uk