GENERAL NOTES:

1. Do not scale from this drawing. Use figured dimensions only. Contractor to check dimensions on site prior to construction and notify CA of any discrepancy.
2. This drawing is to be read in conjunction with all other relevant contract drawings, specifications & Schedules.
3. If in doubt: Ask
4. Martin Ashley Architects shall be notified in writing of any discrepancies.

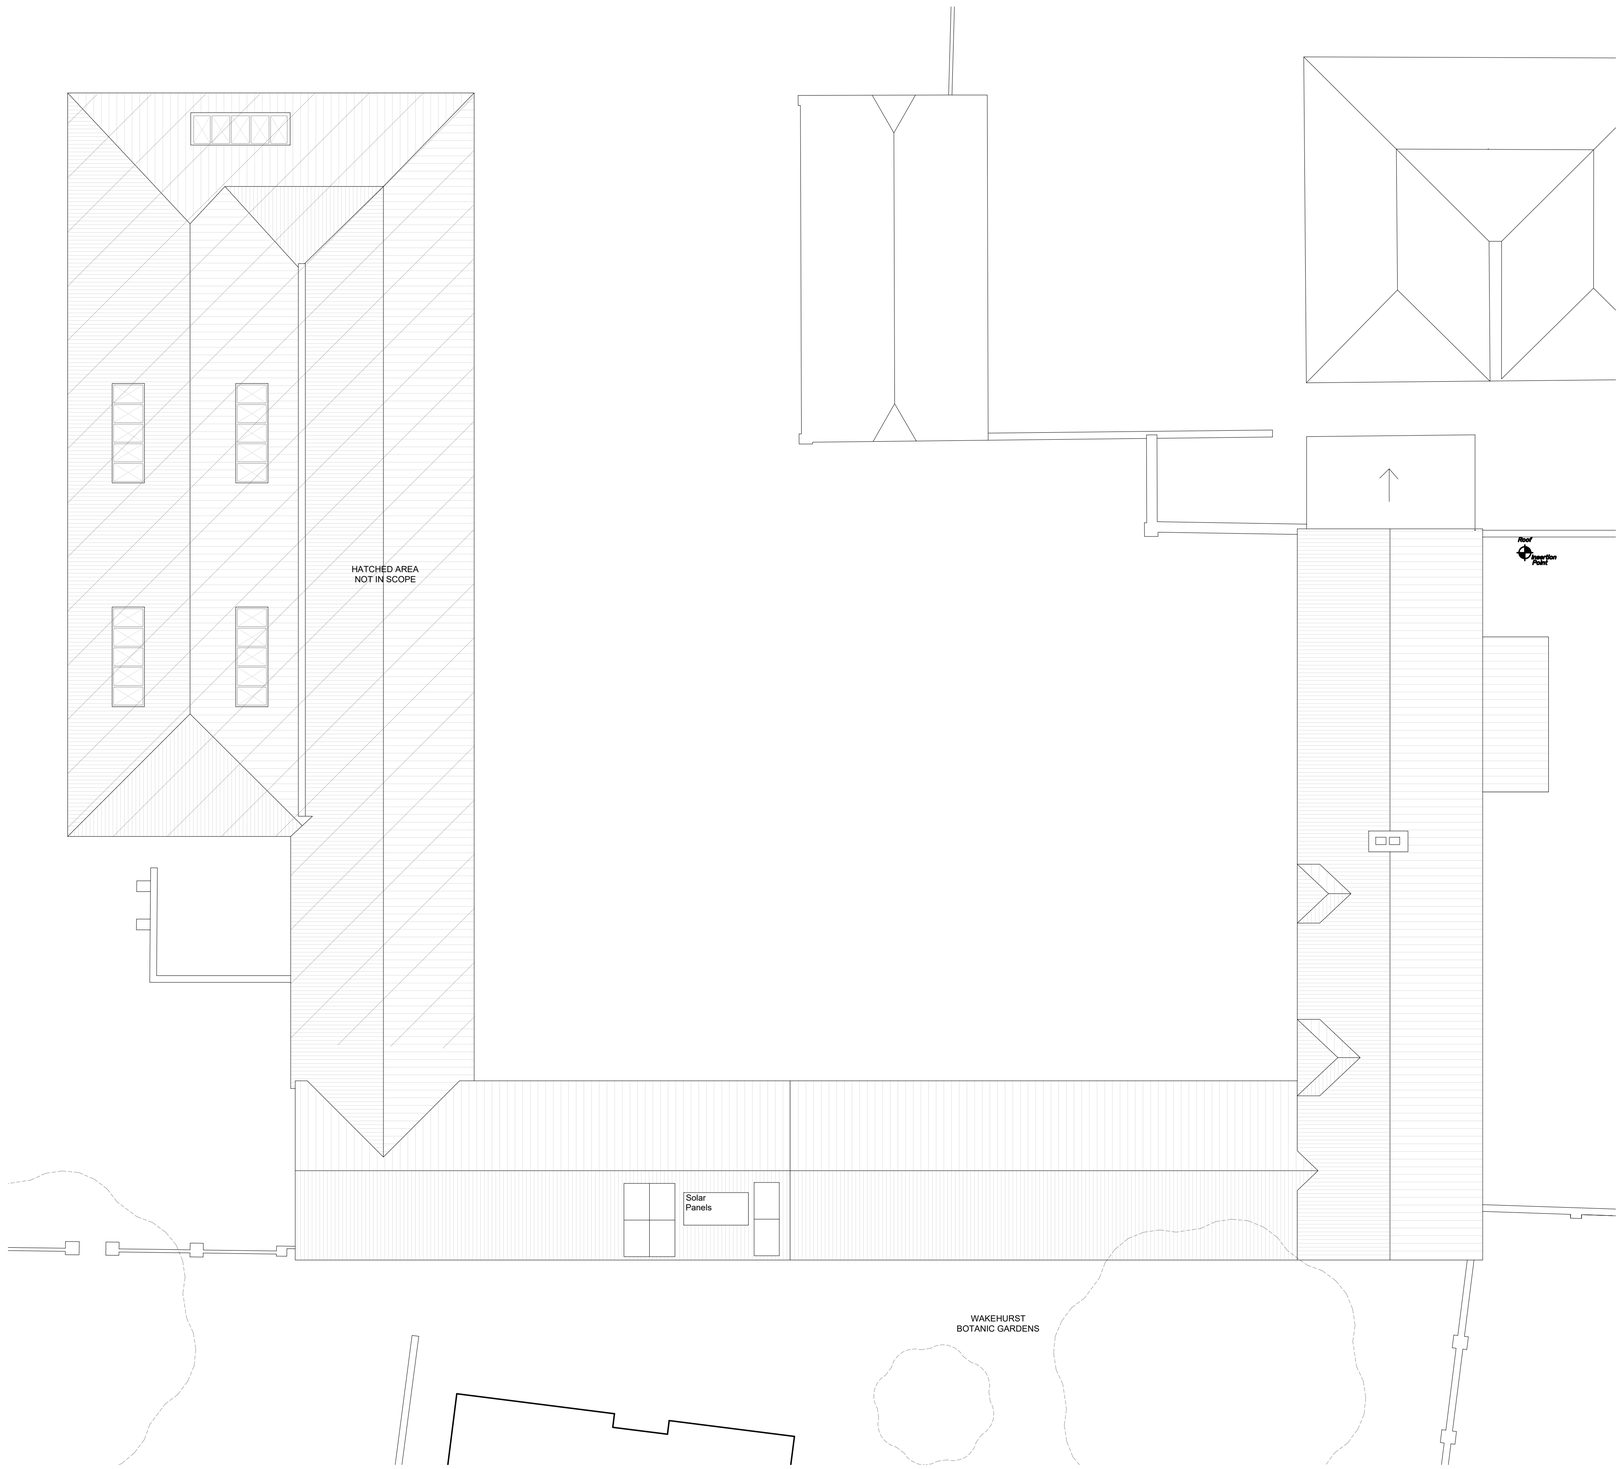

ROOF PLAN
As Existing, 1:100

Rev.	Date	Reason For Issue	Chk
-	Feb '26	Planning Submission	PW

Status

PLANNING

MARTIN ASHLEY ARCHITECTS
745, 7th Floor, Regal House, 70 London Road, Twickenham, Middlesex, TW1 3QS
T +44 (0) 20 8948 7788
www.ma-arch.co.uk

Client

ROYAL BOTANIC GARDENS KEW
WAKEHURST
.

Project

HAVELOCK FARM
.
.

Title

GA PLAN
ROOF
As Existing

Date	Scale
February 2026	1:100 @ A1
Checked By	Drawn By
PW	EM

Drawing Number	Revision
2280-02/00/04	-

0 1 2 3 4 5m

© Martin Ashley Architects 2024