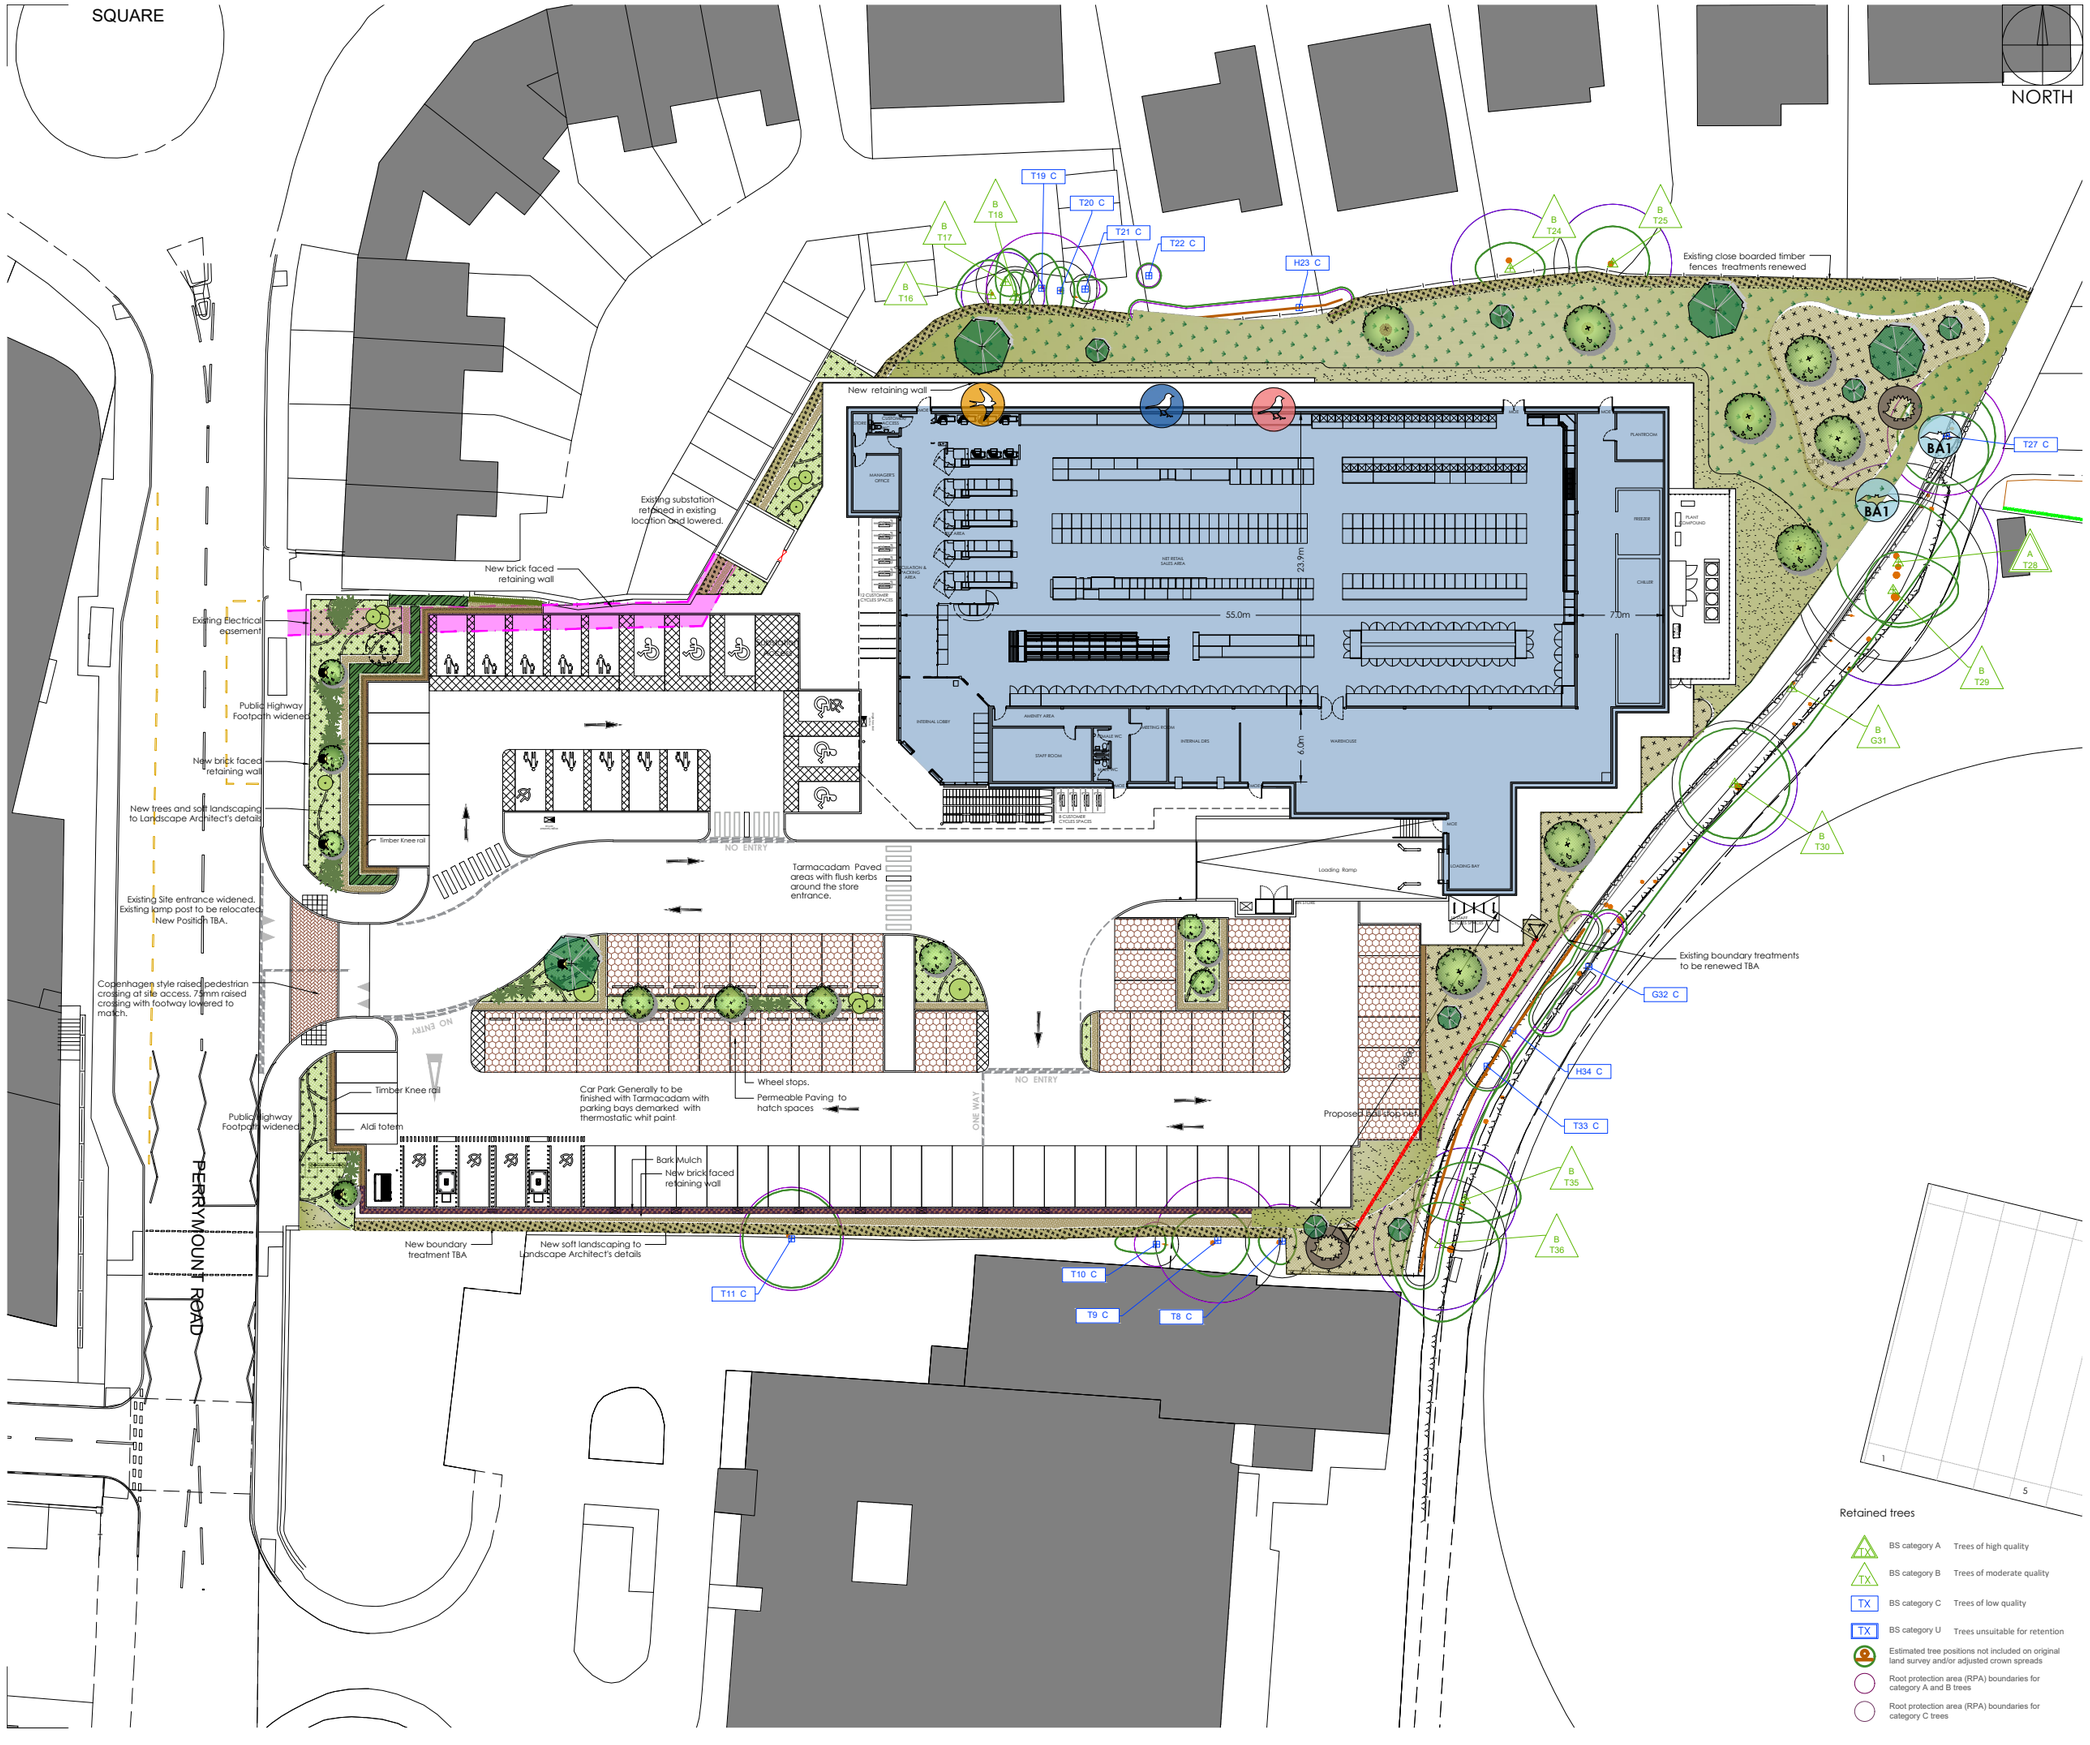


The Harris Group Ltd does not accept liability for any deviation to our drawings or specification. This Drawing is copyright and may not be reproduced in whole or part without written authority.

Subject to confirmation of legal boundaries, underground services locations, easements & other site constraints.

This drawing has been based on ordnance survey mapping and the following drawings:

Berry Geomatics, dwg 54/24 issued 30/09/24

Barrell Tree Consultancy, dwg 24107-1B issued 26/09/24

0 5 10 15 20 25m

SCALE 1:500

Rev	Date	Description	Drawn	Chk'd
PO3	11.02.25	Number of trees along the west boundary increased.	HWG	
PO4	30.05.25	Up lighters added to trees & cricket net added	HWG	ERJ
PO5	19.06.25	Copenhagen crossing added	HWG	ERJ

ALDI FOOD STORE:

Ground Floor

Proposed	2041m² (GEA)
Proposed	1940m² (GIA)

External Areas:

Parking aisles	6m & 7.5
Parking spaces	2.5m x 5.0m
Parking spaces	97 Inc. 6 Accessible 5 Parent & Child 6 EV + 20 Future
Cycle Parking	20 Customer Space 10 Staff Spaces

Key:

Aldi site area (Red line) 1.97 Acres; 0.7977 Hectares

Electrical Easement

Permeable Paving

Block Paving

Proposed new trees

For details of the Landscaping scheme refer to Smeeden Foreman drawing: 19971-SFW-XX-XX-DR-L-1001

Retained trees

- BS category A — Trees of high quality
- BS category B — Trees of moderate quality
- BS category C — Trees of low quality
- BS category U — Trees unsuitable for retention
- Estimated tree positions not included on original land survey and/or adjusted crown spreads
- Root protection area (RPA) boundaries for category A and B trees
- Root protection area (RPA) boundaries for category C trees

THE HARRIS PARTNERSHIP

Architecture
Masterplanning
Interior Design

www.harrispartnership.com

Wakefield Manchester Milton Keynes Reading London Harrogate

Client

Aldi Stores Ltd

Project Title

Proposed Redevelopment

Sussex House
Perrymount Road
Haywards Heath, RH16 1DN

Drawing Title

Proposed Site Plan

Drawn	Checked	Scale @A3	BIM Status	Date
HWG	ERJ	1:500	NA	11/24

Drawing Status	Rev.	THP Project No
Planning	P05	19971

Project No.	Originator	Volume	Level	Type	Role	Number
19971	THPK	00	XX	DR	A	0120