
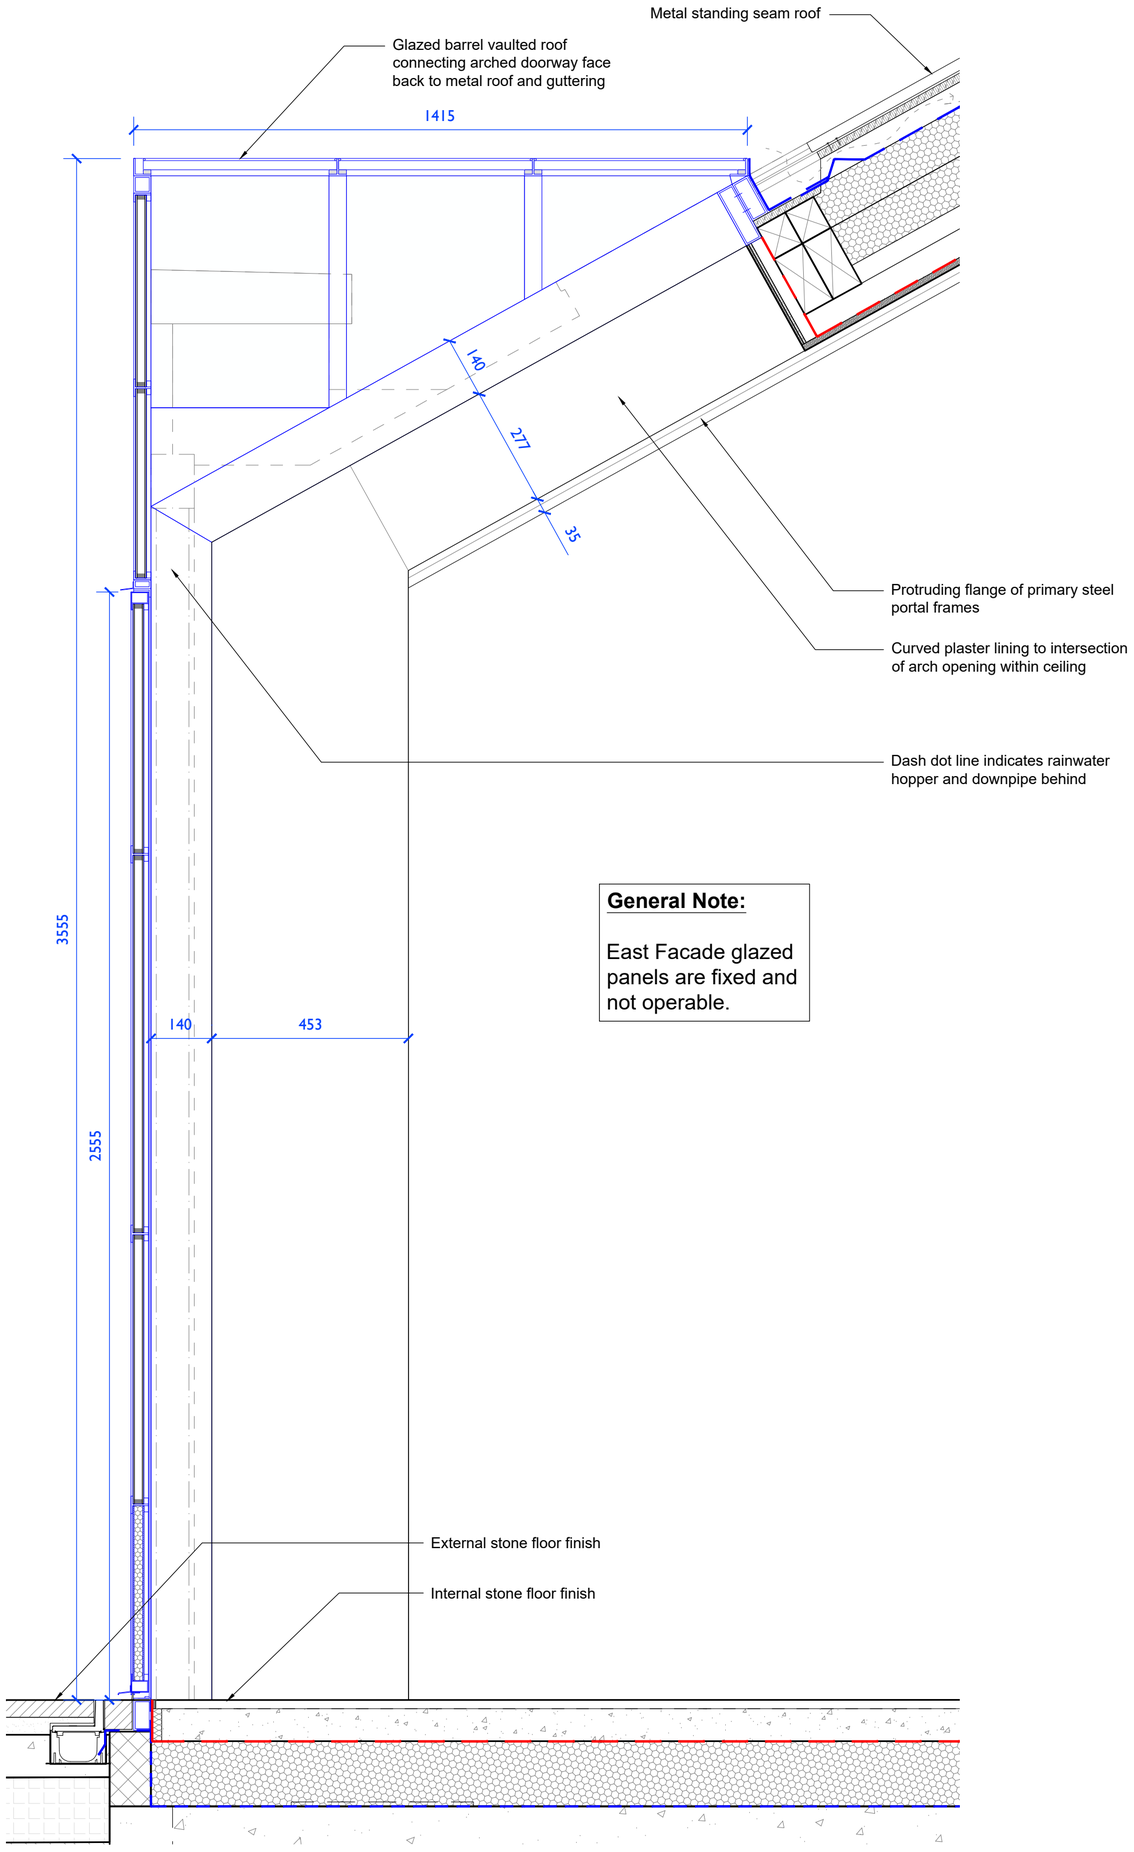



General Note:

East Facade glazed panels are fixed and not operable.


1 / 5111 Arched Central Doors - Section
1:10 @ A1, 1:20 @ A3

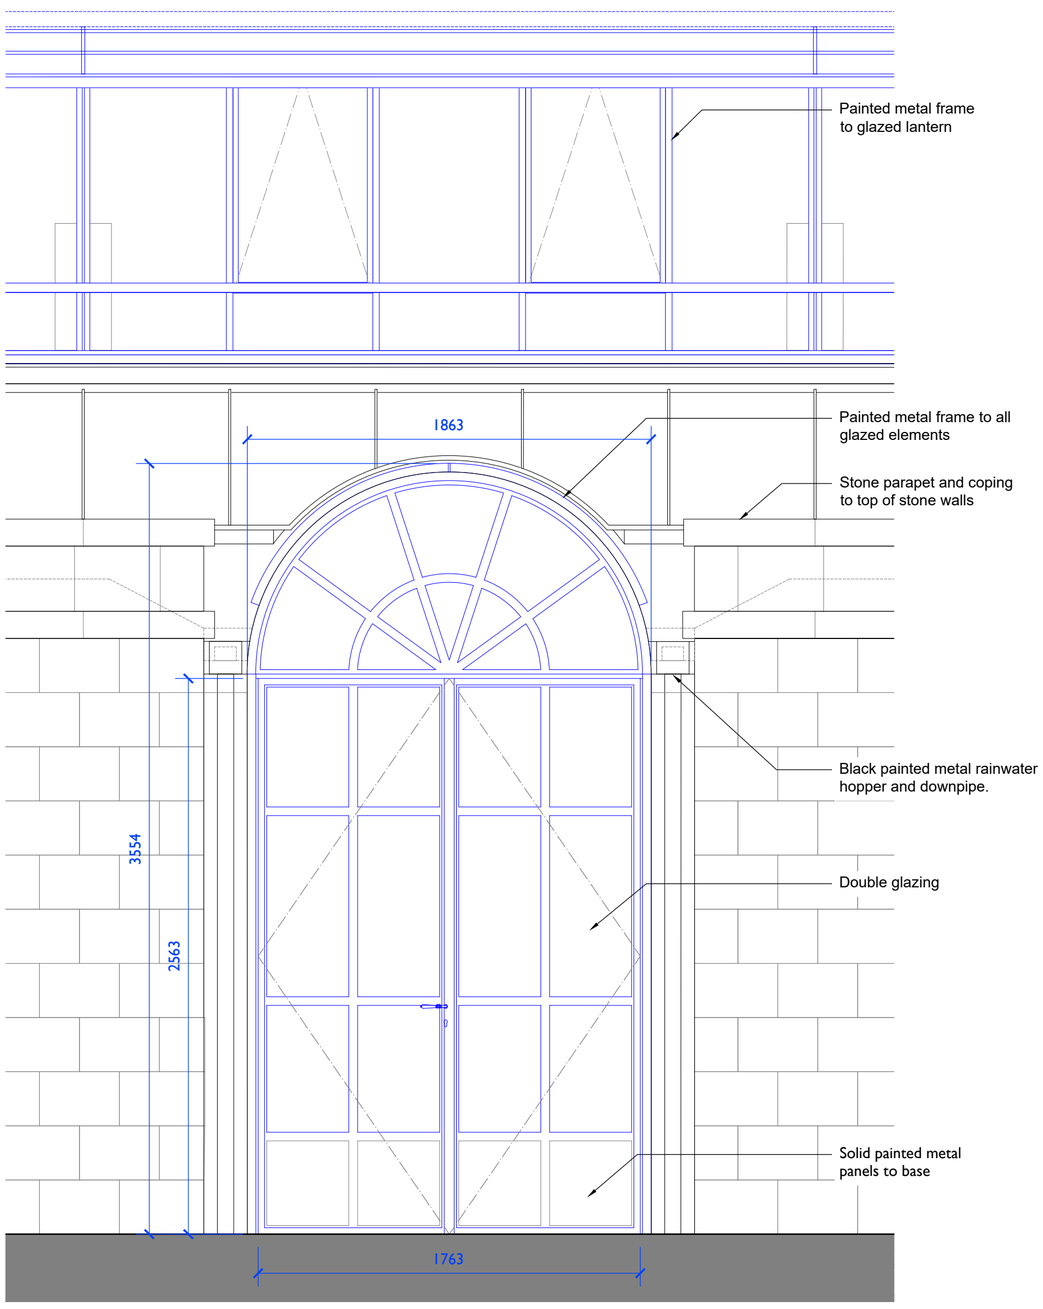


2 / 5111 Arched Central Doors - Elevation
1:20 @ A1, 1:40 @ A3

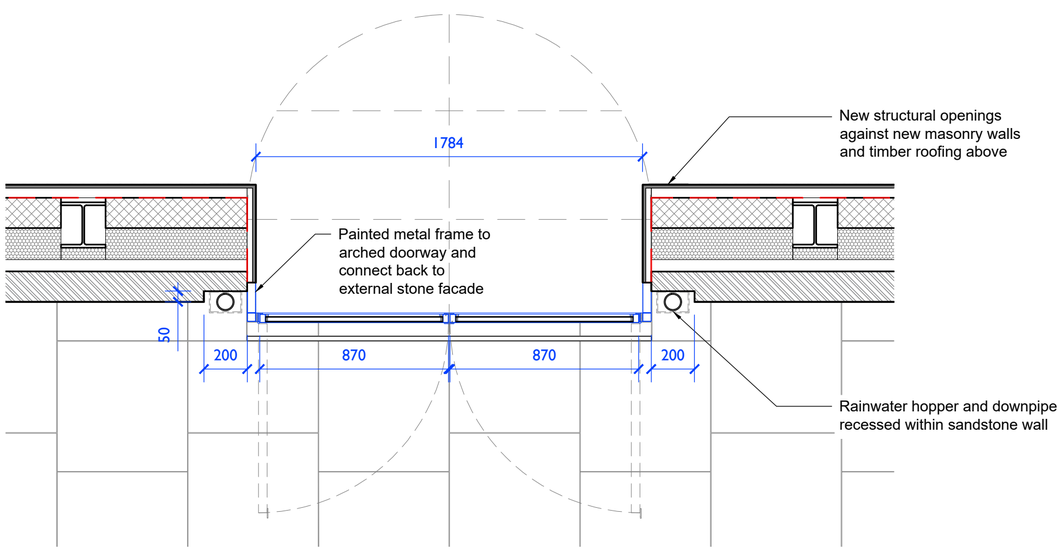


3 / 5111 Arched Central Doors - Plan
1:20 @ A1, 1:40 @ A3

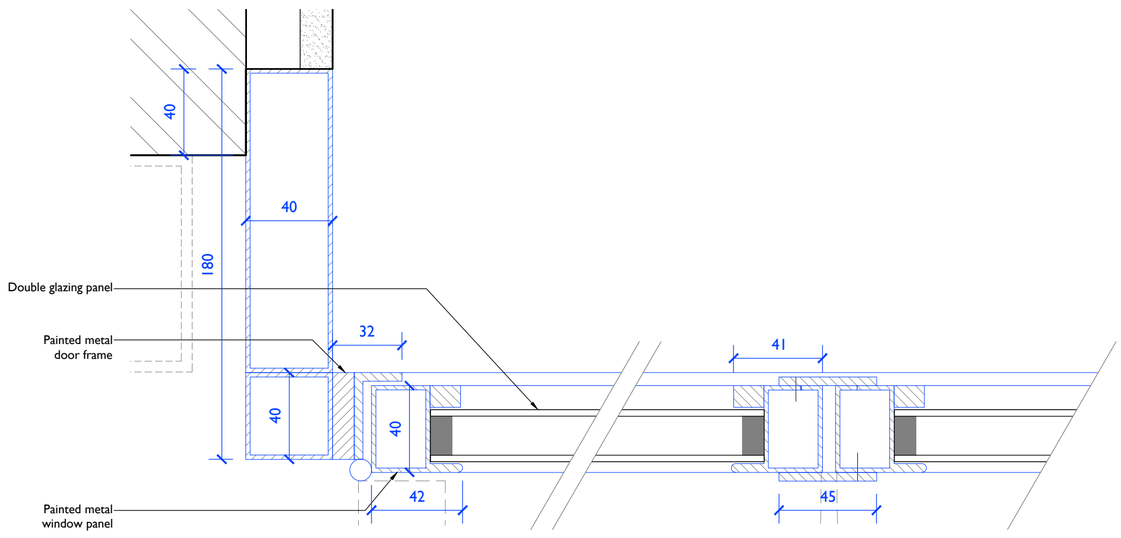

5 / 5111 Arched Central Doors - Detail Plan / Glazed
1:2 @ A1, 1:4 @ A3

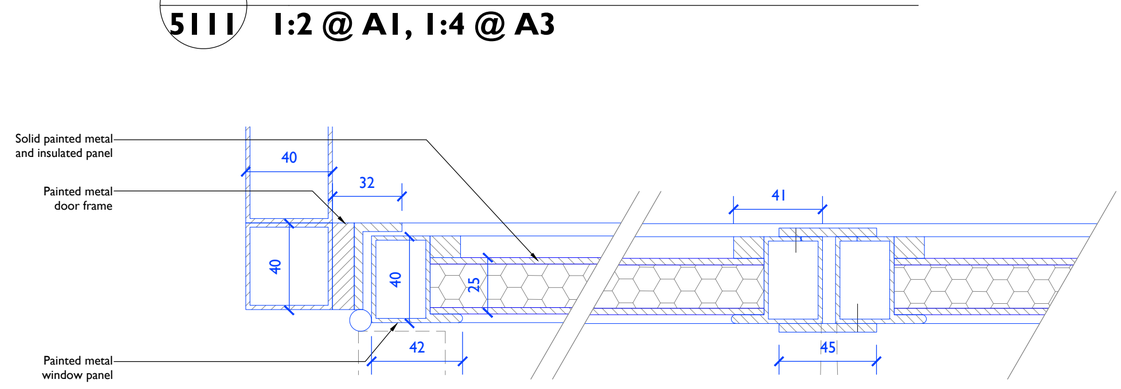

6 / 5111 Arched Central Doors - Detail Plan / Solid Panel
1:2 @ A1, 1:4 @ A3

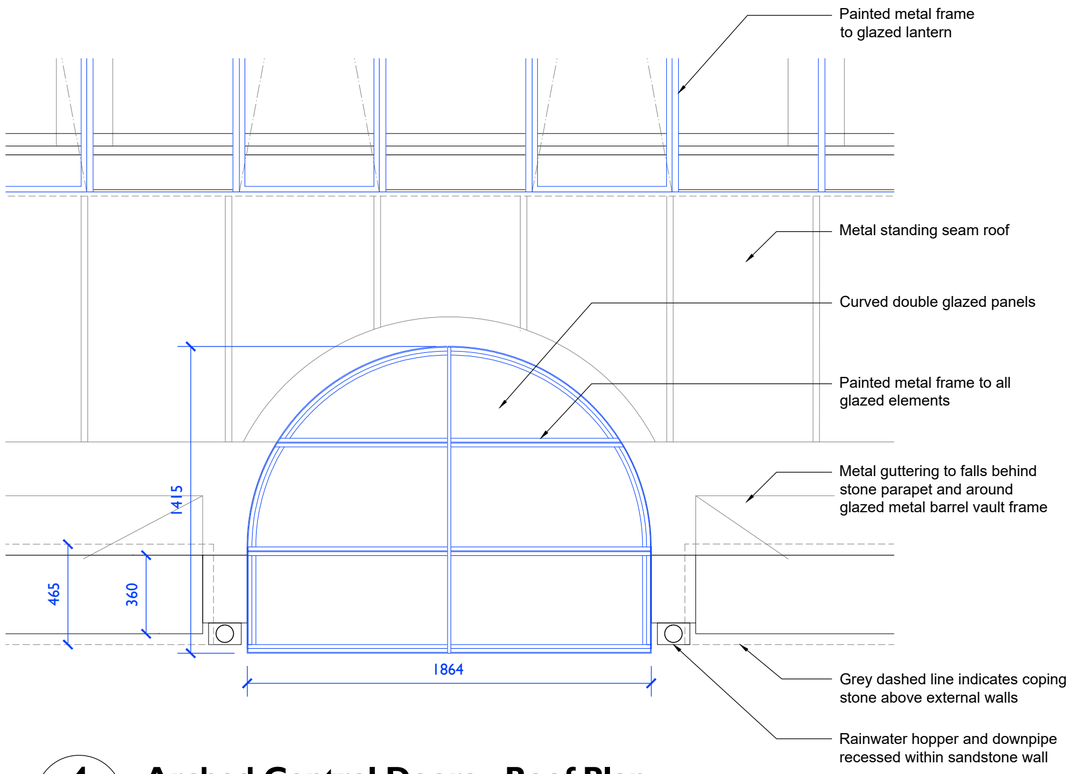

4 / 5111 Arched Central Doors - Roof Plan
1:20 @ A1, 1:40 @ A3

0 200mm 400mm 600mm 800mm 1 m

0 250mm 500mm 750mm 1 m 2 m

Notes: 12/12/2024 18:21:44

Drawings are based on survey data and may not accurately represent what is physically present.

All dimensions are in millimeters unless noted otherwise.

Purcell shall be notified in writing of any discrepancies.

KEY:

Grey fill indicates existing building fabric

REV	DATE	BY	CHK	DESCRIPTION
C01	22/11/2024	JS	JC	For Discharge of Planning Conditions

CLIENT
RNSC Will Trust

JOB NUMBER **241720**

PROJECT **Borde Hill Stables**

TITLE
Proposed Glasshouse Details
Central Glazed Door & Arched Dormer

SIZE	SCALE	LAST REVISED	DRAWN	CHECKED
A1P	1:10@A1	13/12/2024	JS	JC

REV **C01** SUITABILITY/REASON FOR ISSUE **Planning**

DRAWING NUMBER
241720-PUR-02-XX-DR-A-5111

PURCELL

15 Bermondsey Square, Tower Bridge Road, London SE1 3UN

© PURCELL 2019. PURCELL ® IS THE TRADING NAME OF PURCELL ARCHITECTURE LTD.