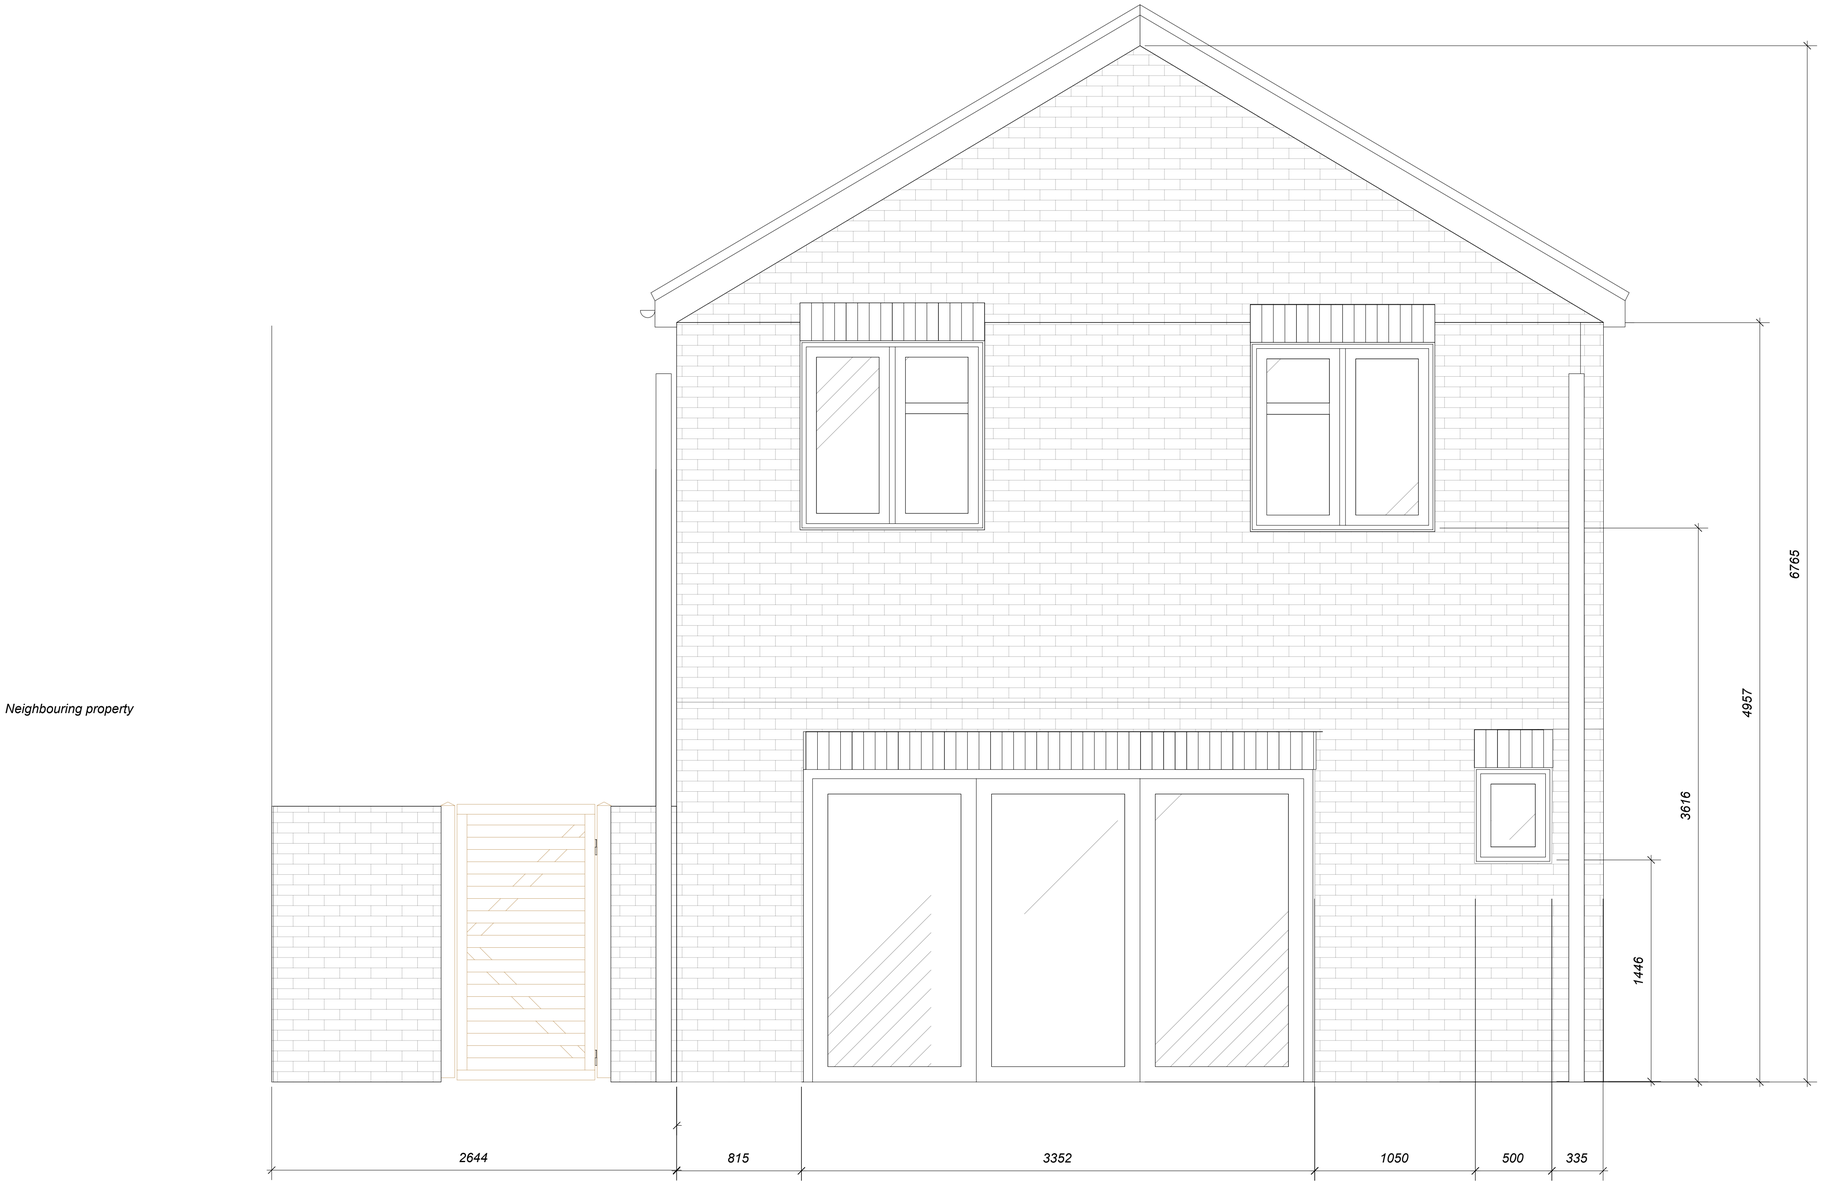


Neighbouring property

1 Rear Elevation
Scale: 1:20

0 1 2 3 4 5 6 m

Scale 1:20

REV	DATE	DESCRIPTION

CLIENT:
Mr Harris & Ms Lowdell

PROJECT:
1 Jubilee Cottages
Bolney Road
Ansty
RH17 5AW

DRAWING NAME:
Rear Elevation

DRAWING NO: JC201a

SCALE: AS NOTED	SHEET SIZE: ISO A1
DATE: 04/08/2026	DRAWN BY: KH
Revision:	STATUS: For Planning