




Exisiting Side (South) Elevation
Scale 1:100 at A1

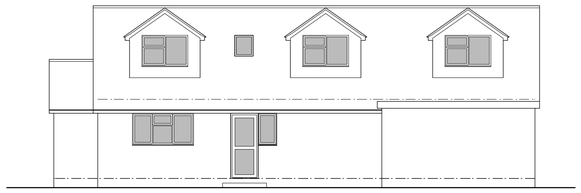

Existing Side (North) Elevation
Scale 1:100 at A1

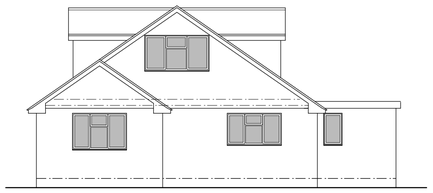

Existing Front (East) Elevation
Scale 1:100 at A1

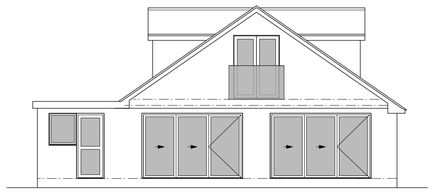

Existing Rear (West) Elevation
Scale 1:100 at A1

1) The design and drawing is the copyright of ***Colin and Gavin Humphrey Chartered Architects*** and shall not be reproduced or used in whole or in part without the Architect's written permission.

2) No building work should commence until all relevant approvals as required by law have been obtained.


3) This drawing must be read in conjunction with other relevant drawings, specifications and details. Any discrepancies found should be notified in writing to ***Colin and Gavin Humphrey Chartered Architects*** immediately for clarification prior to work commencing on or off site.

4) The Contractor is responsible for checking all dimensions on site before work commences on or off site, and/or preparation of any shop drawings and report any discrepancies, errors or omissions to the Architect immediately.


5) All shown dimensions in mm unless stated otherwise. Do not scale from drawing.

6) Whilst every effort has been made to identify existing visible underground drainage/services, it is the Contractors responsibility to ensure a survey is carried out to locate any underground drainage/services prior to carrying out any excavation works.


7) It is the clients responsibility to employ a Main Contractor and to ensure that all building work is carried out in compliance with current Construction Design Management (CDM2015) regulations and current Health and Safety legislation.

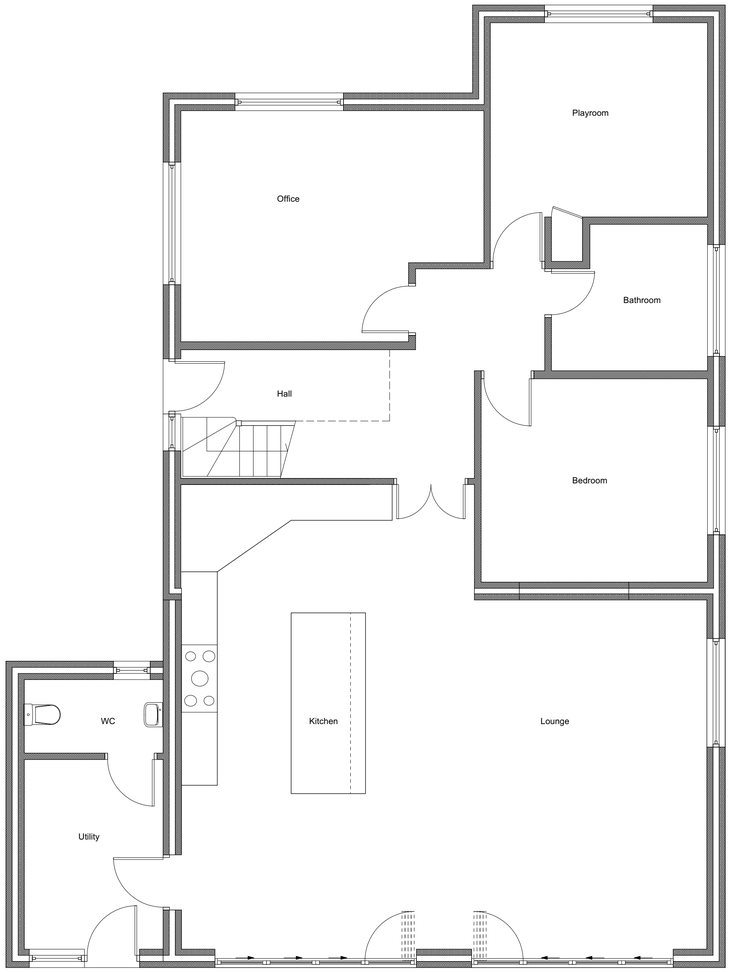


Existing Ground Floor Plan
Scale 1:50 at A1

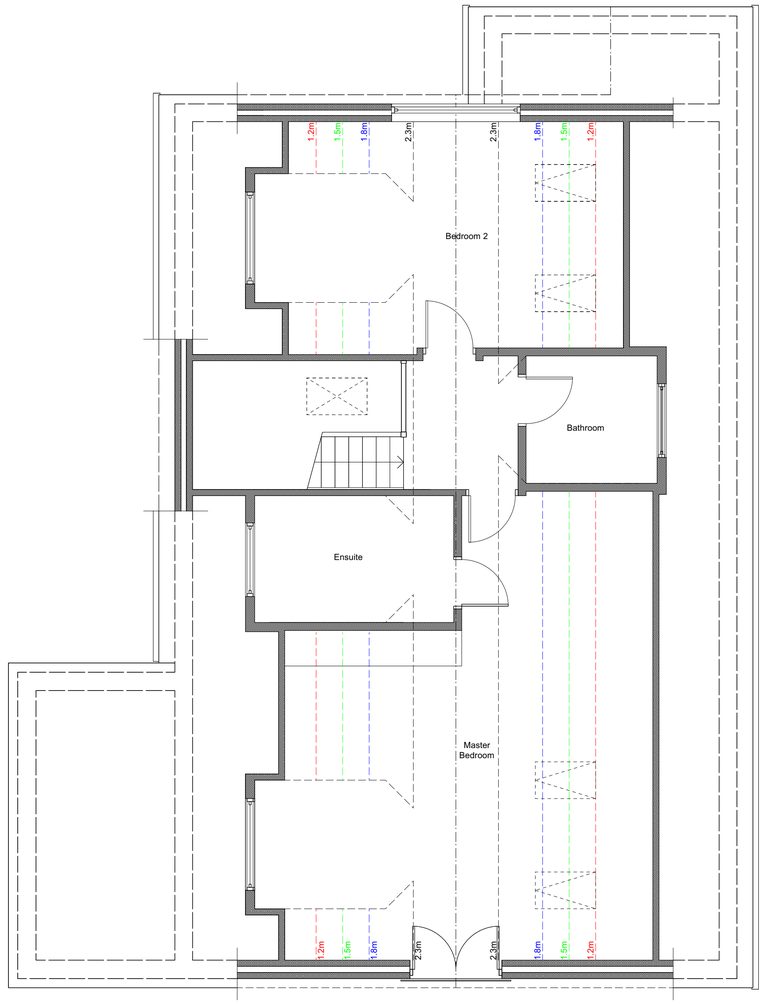


Existing First Floor Plan
Scale 1:50 at A1

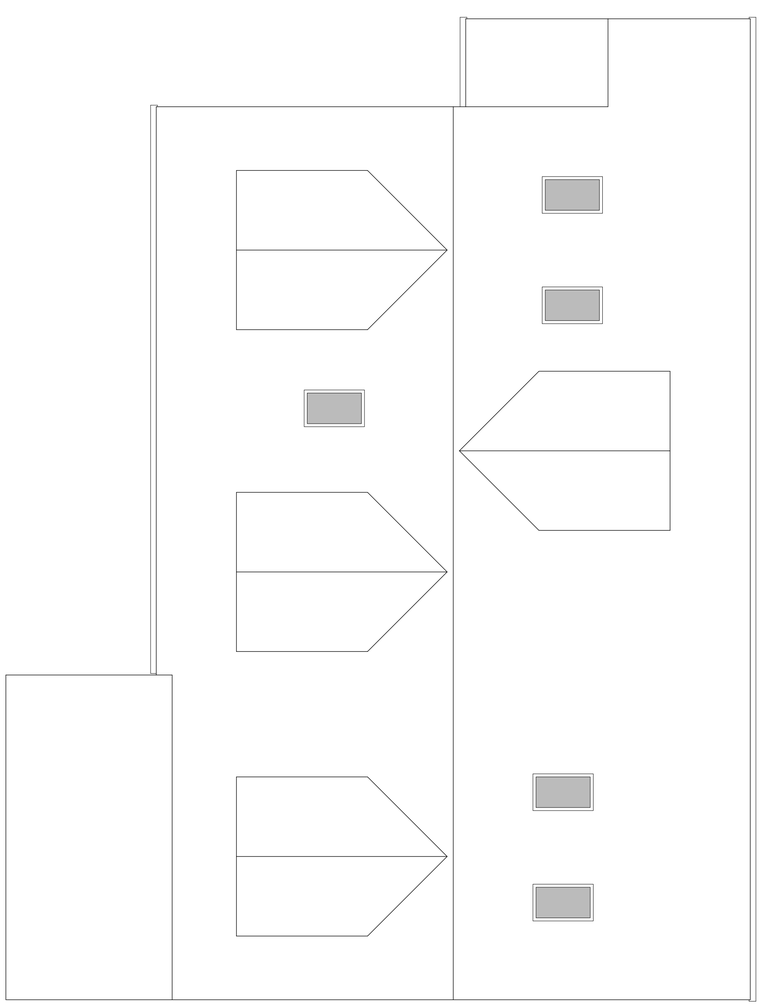

Existing Roof Plan
Scale 1:50 at A1

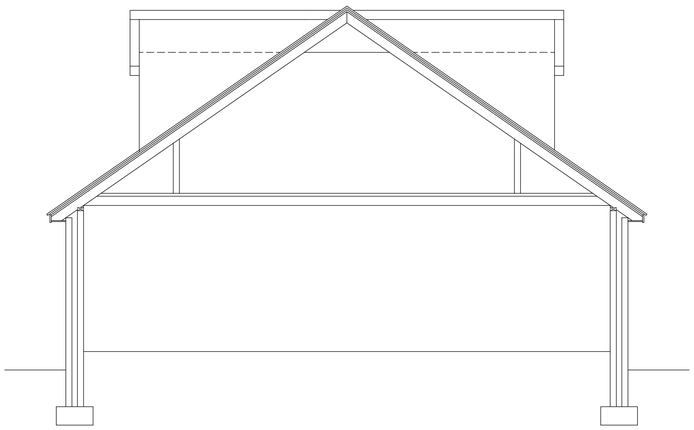

Existing Section
Scale 1:50 at A1

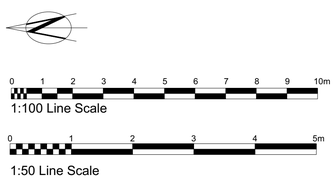

No.	Date	Description of revision
	17/07/2023	Issued for planning

Colin & Gavin Humphrey Chartered Architects Ltd©
Priory Barn, Wilmington, Polegate, E.Sussex, BN26 5SL
T: 01323 870764 E: gavin_humphrey@yahoo.com

Client: Mr and Mrs Aldous	Drawing number: 22-248-02
Drawing: Existing plans and elevations and section	Revision:
Project: Internal alterations and single storey side extension at 5 St Lawrence Way, Hurstpierpoint, BN6 9SH	Scale:1:50, 1:100 at A1
	Date: 03/11/2022
	Drawn: G Humphrey

The Contractor is responsible for checking all dimensions on site before work commences, and/or preparation of any shop drawings and report any discrepancies, errors or omissions to the Architect immediately.
This drawing must be read in conjunction with other relevant drawings, specifications and details. Do not scale from drawing.
The design and drawing is the Architect's Copyright and shall not be reproduced nor used in whole or in part without the Architect's written permission.