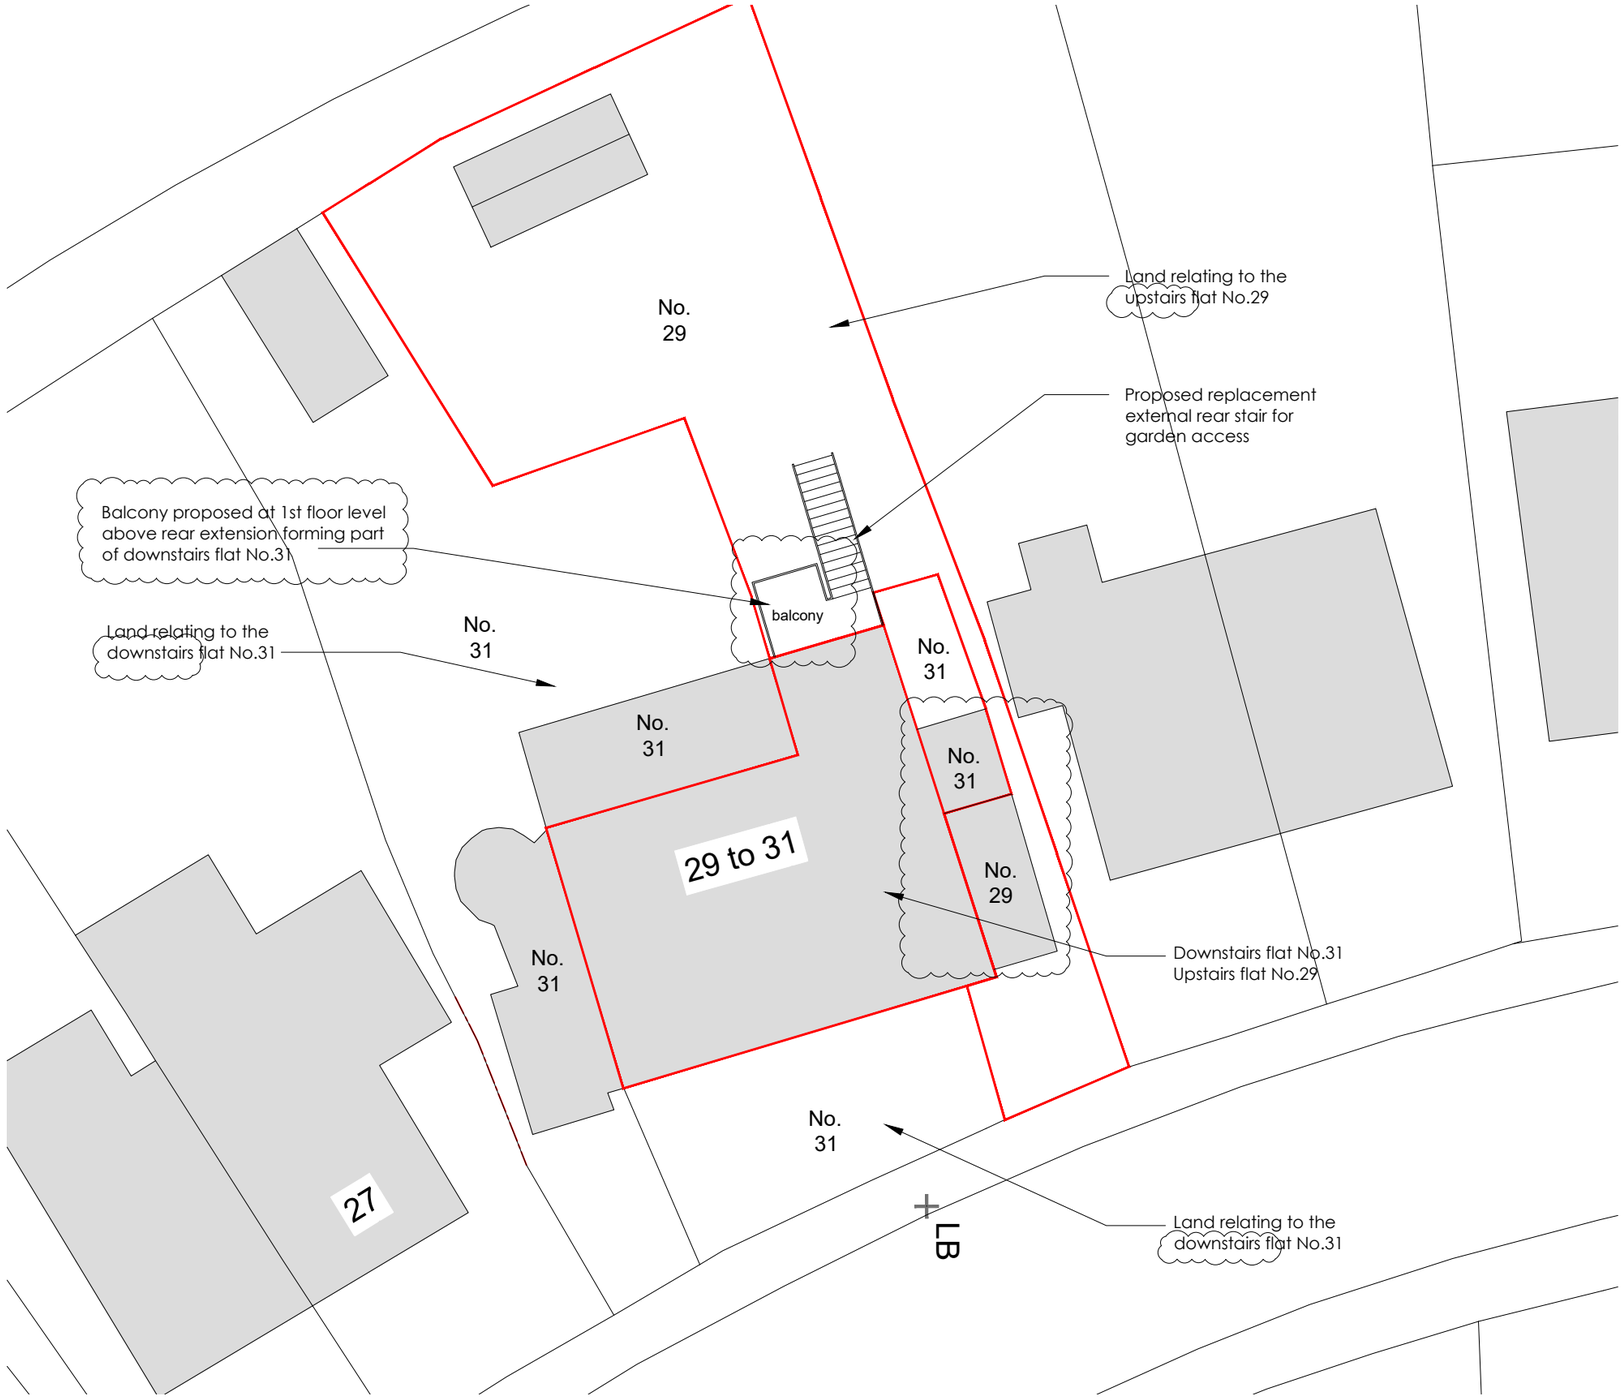


1 PROPOSED SITE BLOCK PLAN
SCALE 1:200

0 5m 10m

N

EXISTING

REVISIONS

A	Site boundary revised to include 1st floor flat 29	2026.06.18
B	Site boundary revised to include 1st floor balcony. Balcony added to site plan.	2026.08.06
C	Site boundary revised to include garage to No.29	2026.08.13
D	Notes updated and added.	2026.08.13

STATUS
PROPOSED

PROJECT
29 CRESCENT ROAD

TITLE
PROPOSED SITE BLOCK PLAN

SCALE	DATE	DRAWING NUMBER	REV
1:100	2026.05.25	100	D

VICTORIA MUSTARD ARCHITECT
135 Crawley Down Road, Felbridge, East Grinstead RH19 2PS
Mob 07779 245 093 vicki@victoriamustardarchitects.com