
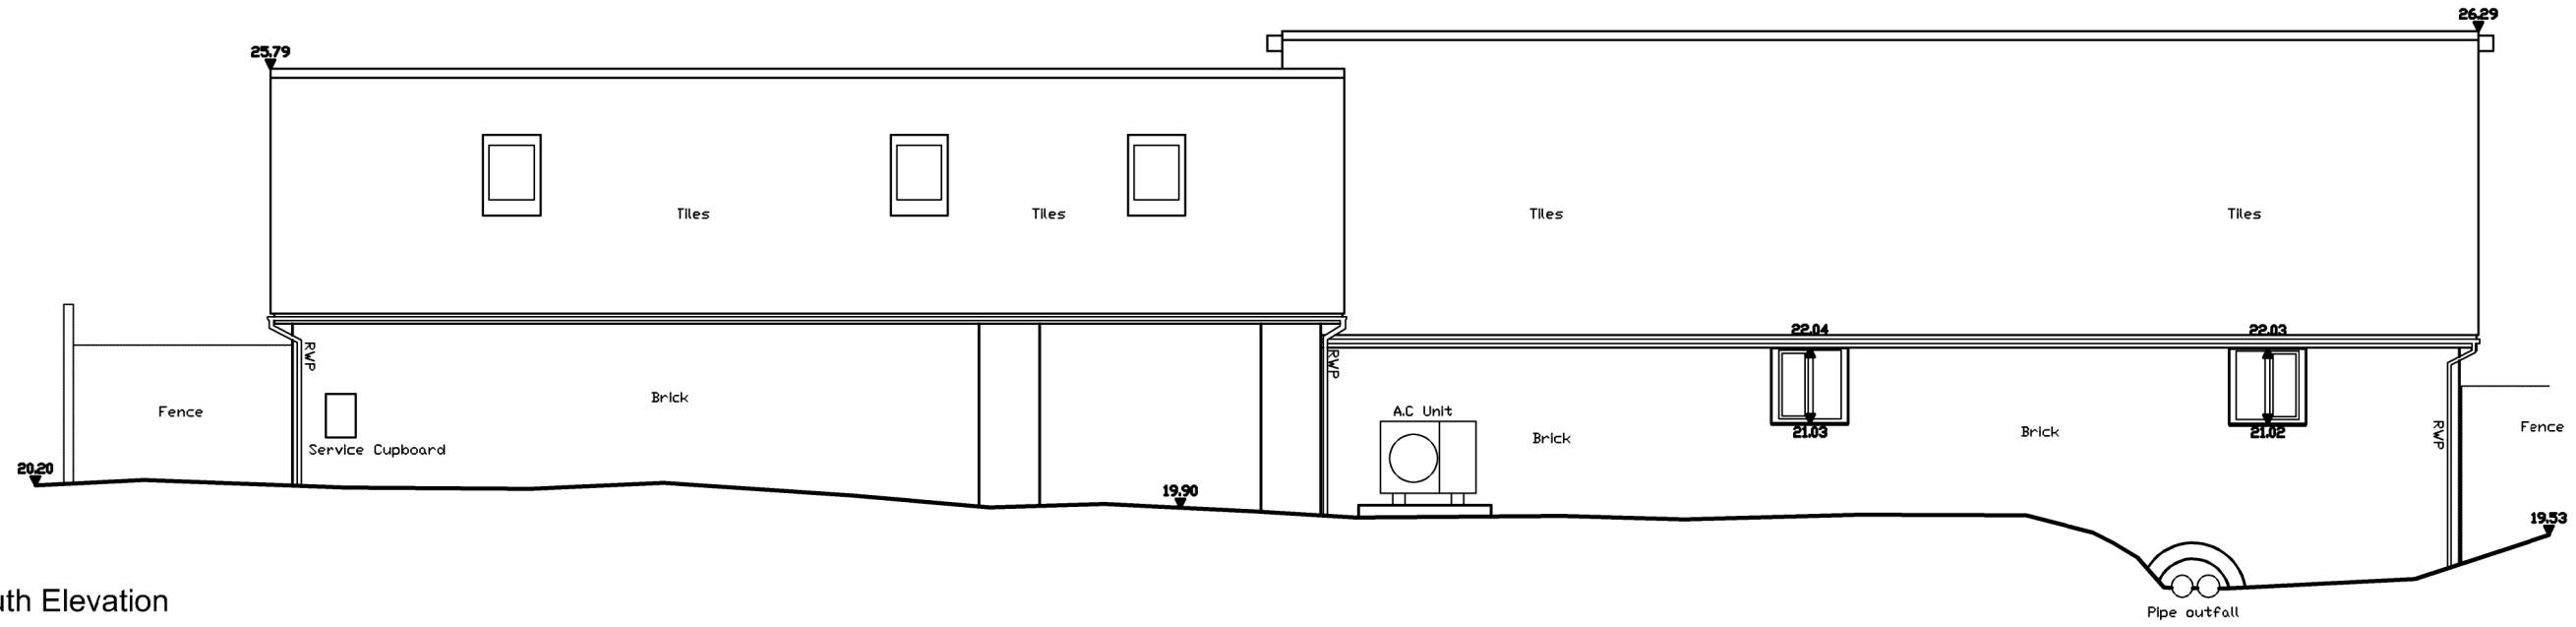


South Elevation

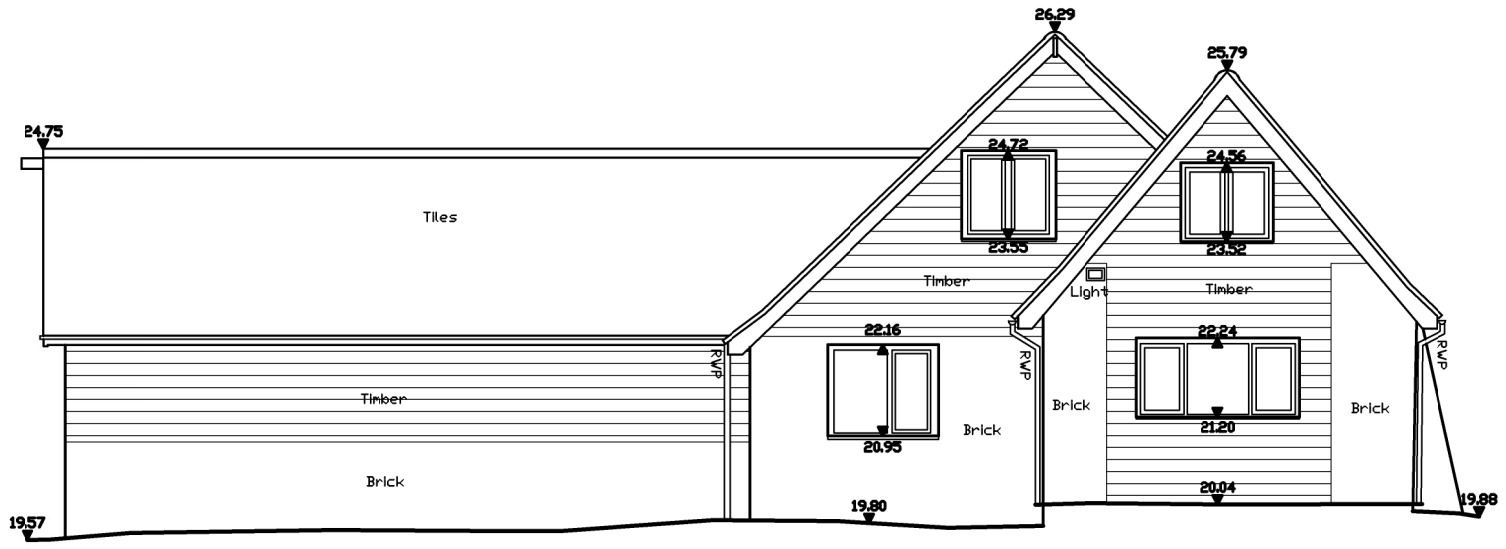

West Elevation

JTA
Jonathan Talley
Architects Limited

Client
Mr Howe and Ms Binley

Project
The Old Woodyard
Slaugham Road, Staplefield,
RH17 6AP

Drawing
Existing Elevations
Sheet 2

Drawing Number	Date
058-001-301 Rev A	June 2024
Scale	Paper Size
1:100	A3
Drawn	Checked
JT	JT

0m 1m 2m 3m 4m 5m 10m

E-mail info@jtalimited.co.uk
Telephone 07956 870 019
Web www.jtalimited.co.uk

PLANNING

NORTH POINT

All dimensions to be verified on site.
Unauthorised reproduction of inrmation herein is strictly forbidden. Copyright 2022
Jonathan Talley Architects Limit ed is the trading name of Jonathan Tall- Architects Limited, a limited company re gistered in England and Wales with registered number 13707071 whose registered office is at 16 Coniston Avenue, Hayw ards Heath, RH17 5LF

Rev	Date/By	Revision Note
A	01.07.24 JT	Planning Issue