
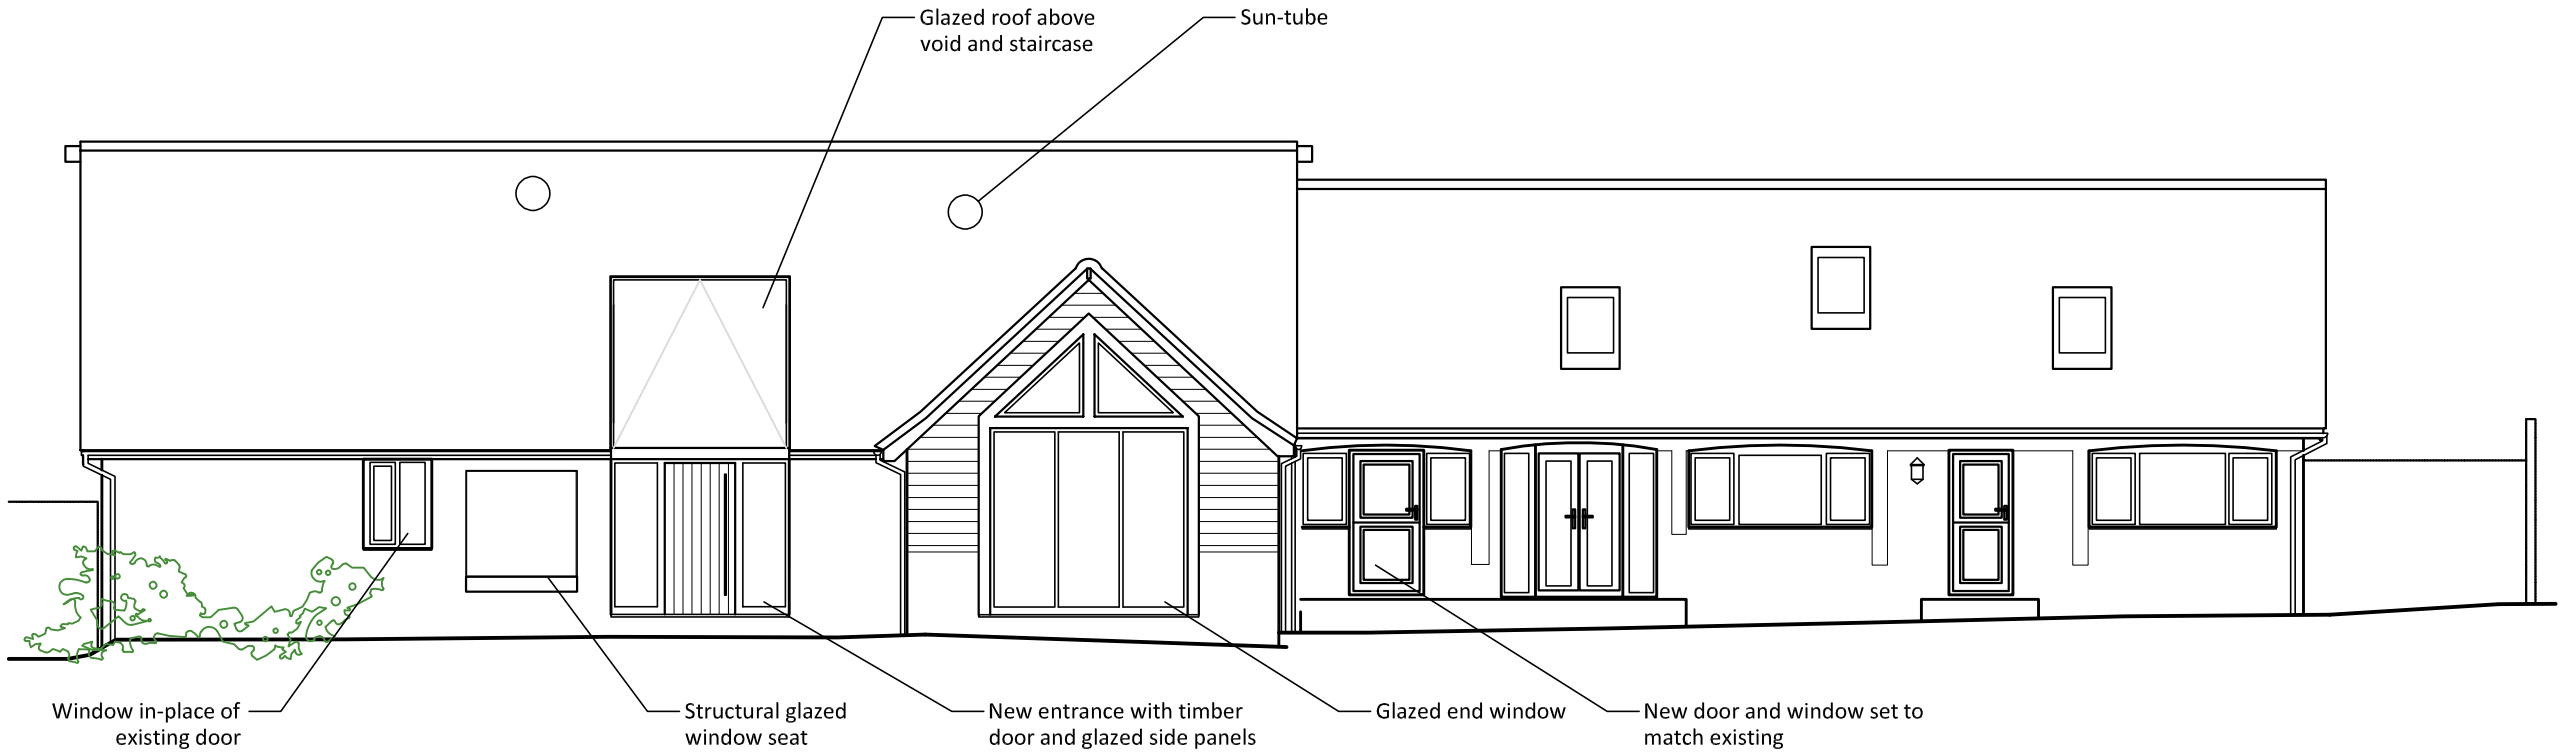


North Elevation

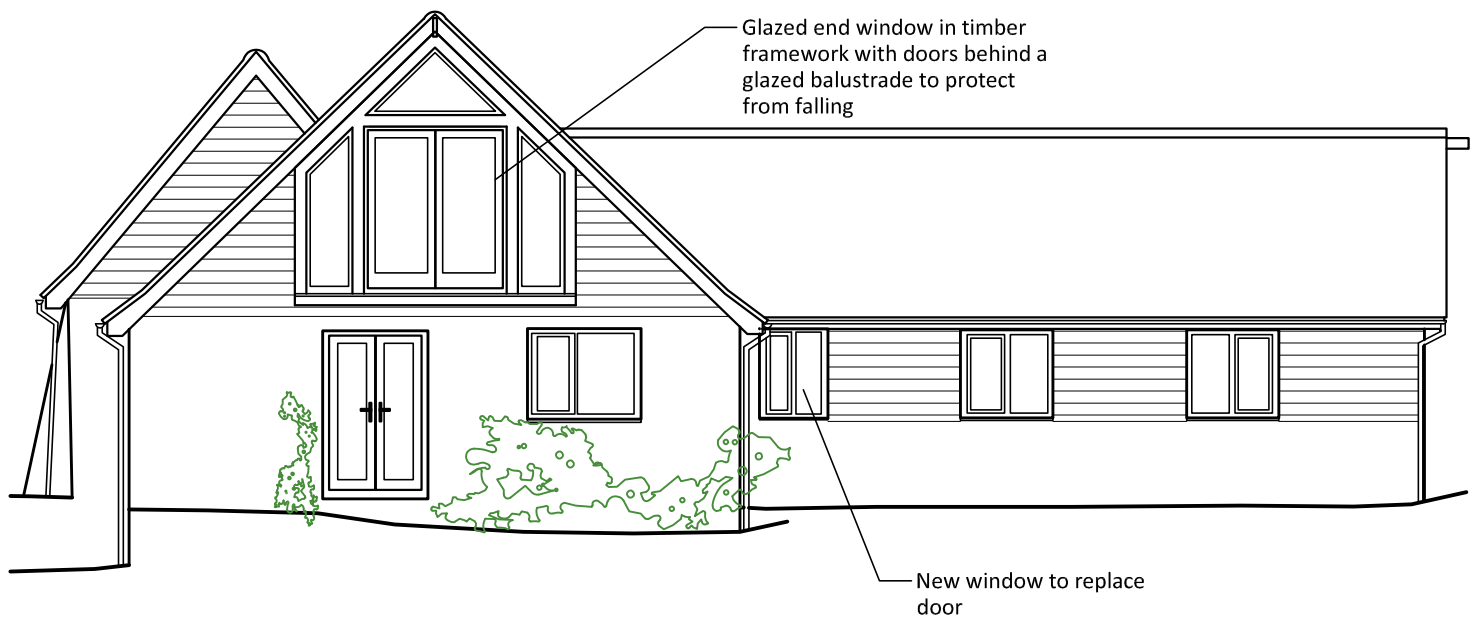

East Elevation

JTA
Jonathan Talley
Architects Limited

Client
Mr Howe and Ms Binley

Project
The Old Woodyard
Slaugham Road, Staplefield,
RH17 6AP
Drawing
Proposed Elevations
Sheet 1

Drawing Number	Date
058-001-310 Rev B	June 2024
Scale	Paper Size
1:100	A3
Drawn	Checked
JT	JT

0m 1m 2m 3m 4m 5m 10m

E-mail info@jtalimited.co.uk
Telephone 07956 870 019
Web www.jtalimited.co.uk

PLANNING

All dimensions to be verified on site.
Unauthorised reproduction of information hereon is strictly forbidden. Copyright 2022
Jonathan Talley Architects Limited is the trading name of Jonathan Talley Architects Limited, a limited company registered in England and Wales with registered number 13707071 whose registered office is at 16 Corbiton Avenue, Haywards Heath, RH17 5LF

Rev	Date/By	Revision Note
B	20.02.25 JT	Minor Alterations
A	20.02.25 JT	Minor Alterations