
SCALE: 1/50

0 1 2 3m

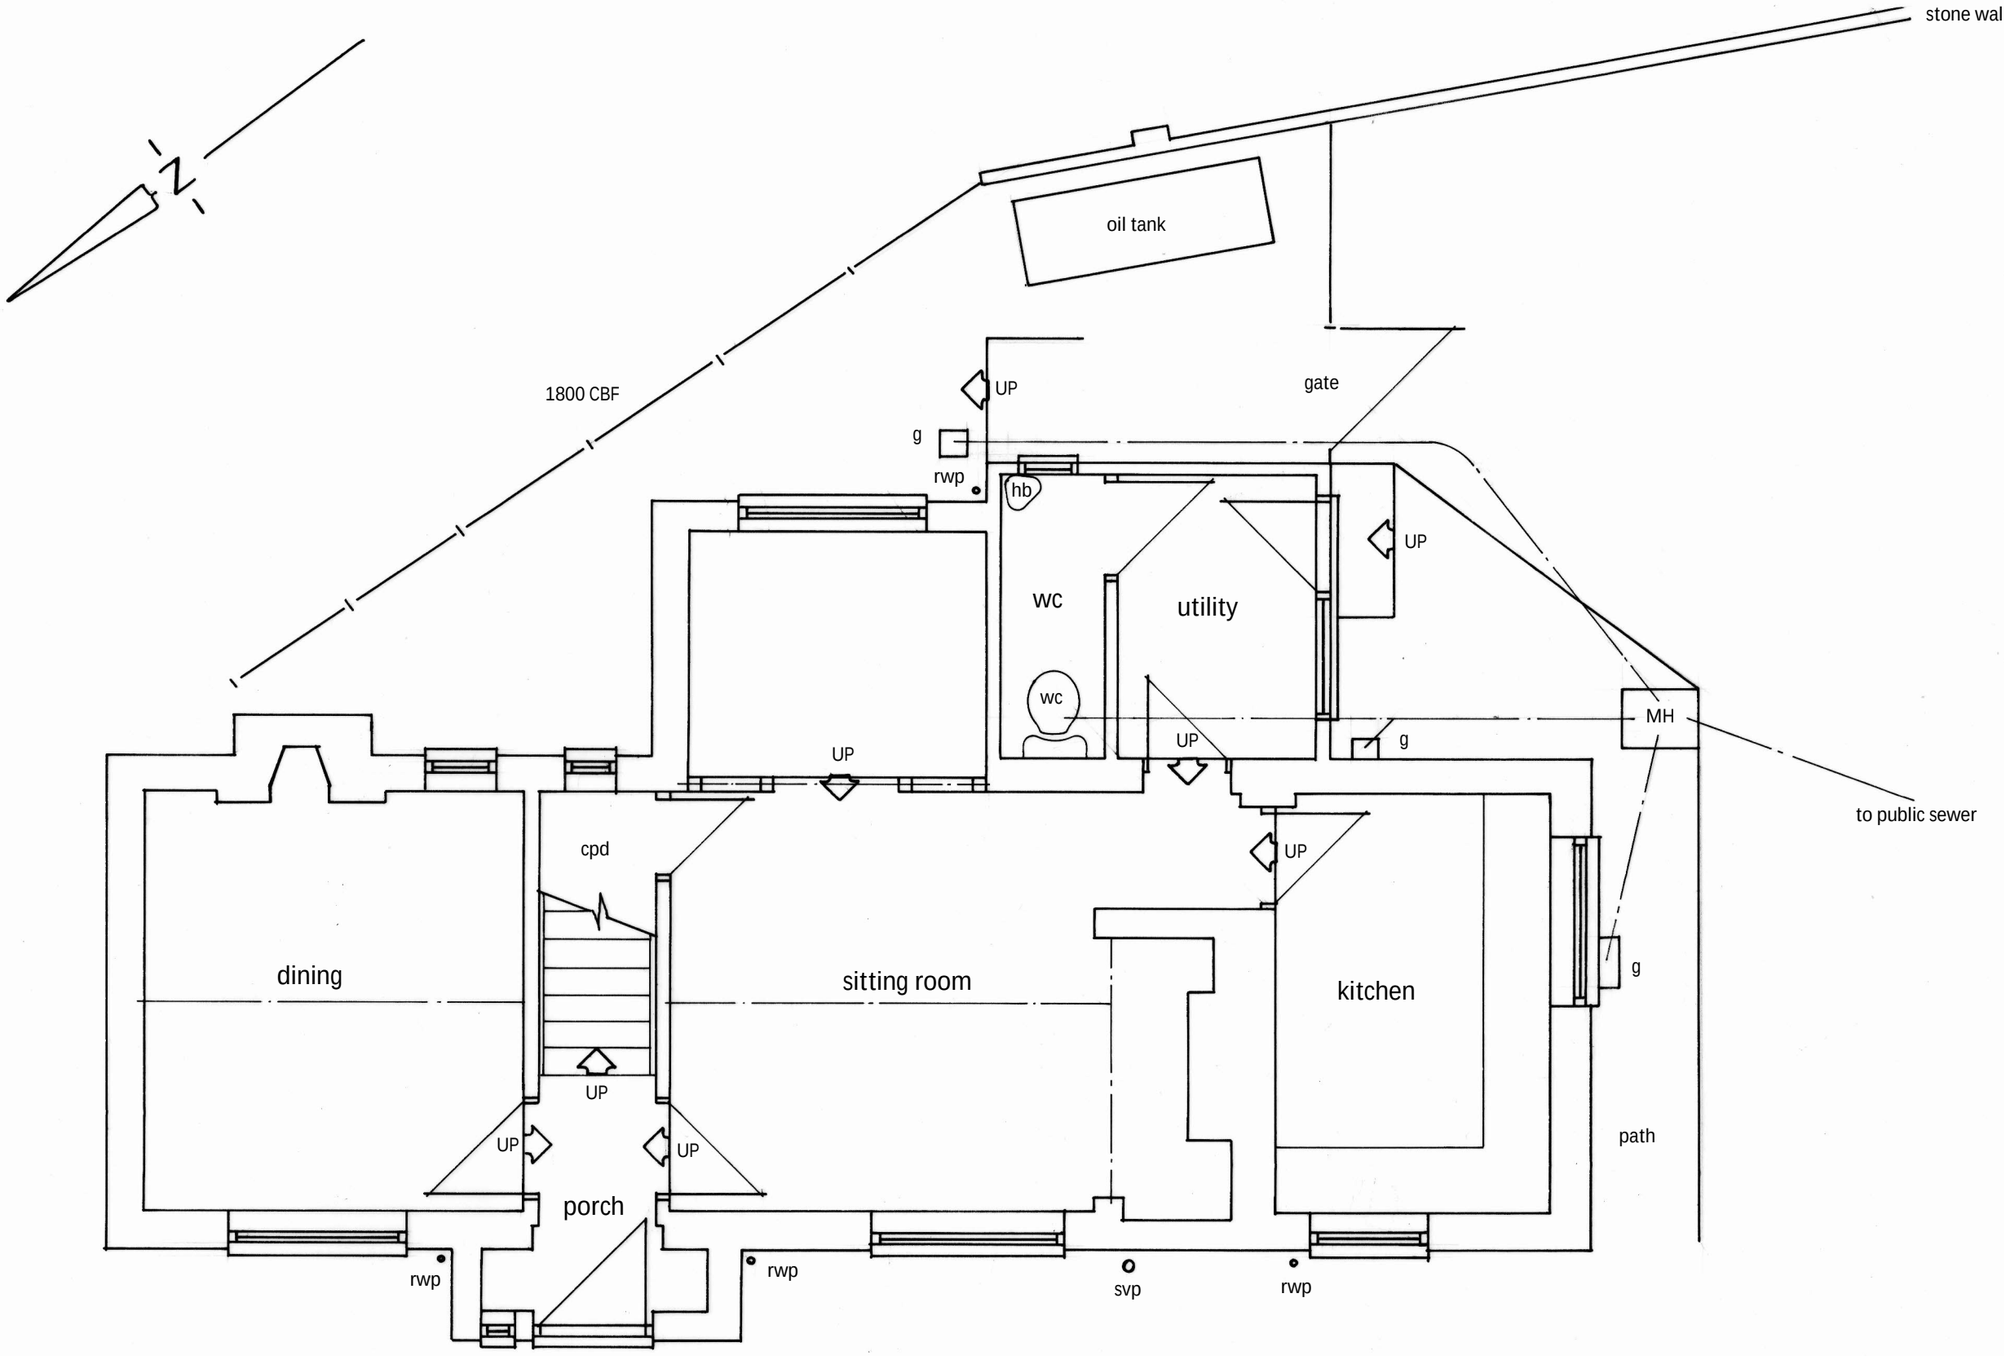

Existing Ground Floor Plan

All setting out and dimensions are to be checked on site before starting work and the architect notified of any discrepancies

G. K Partnership
Smugglers Rest
Clapham Lane
Litlington
Polegate
East Sussex
BN26 5RQ.

Tel: 01323 870407
Email:darrellgooch1947@gmail.com

Client
Mr & Mrs P. Castell

Job Title
The White Cottage
Park Street
Slaugham
West Sussex
RH17 6AQ

Drg Title
Existing
Ground Floor Plan

Scale
1/50 @ A3

Date
25/9/24

Drg by MP

Drg No.
E1