


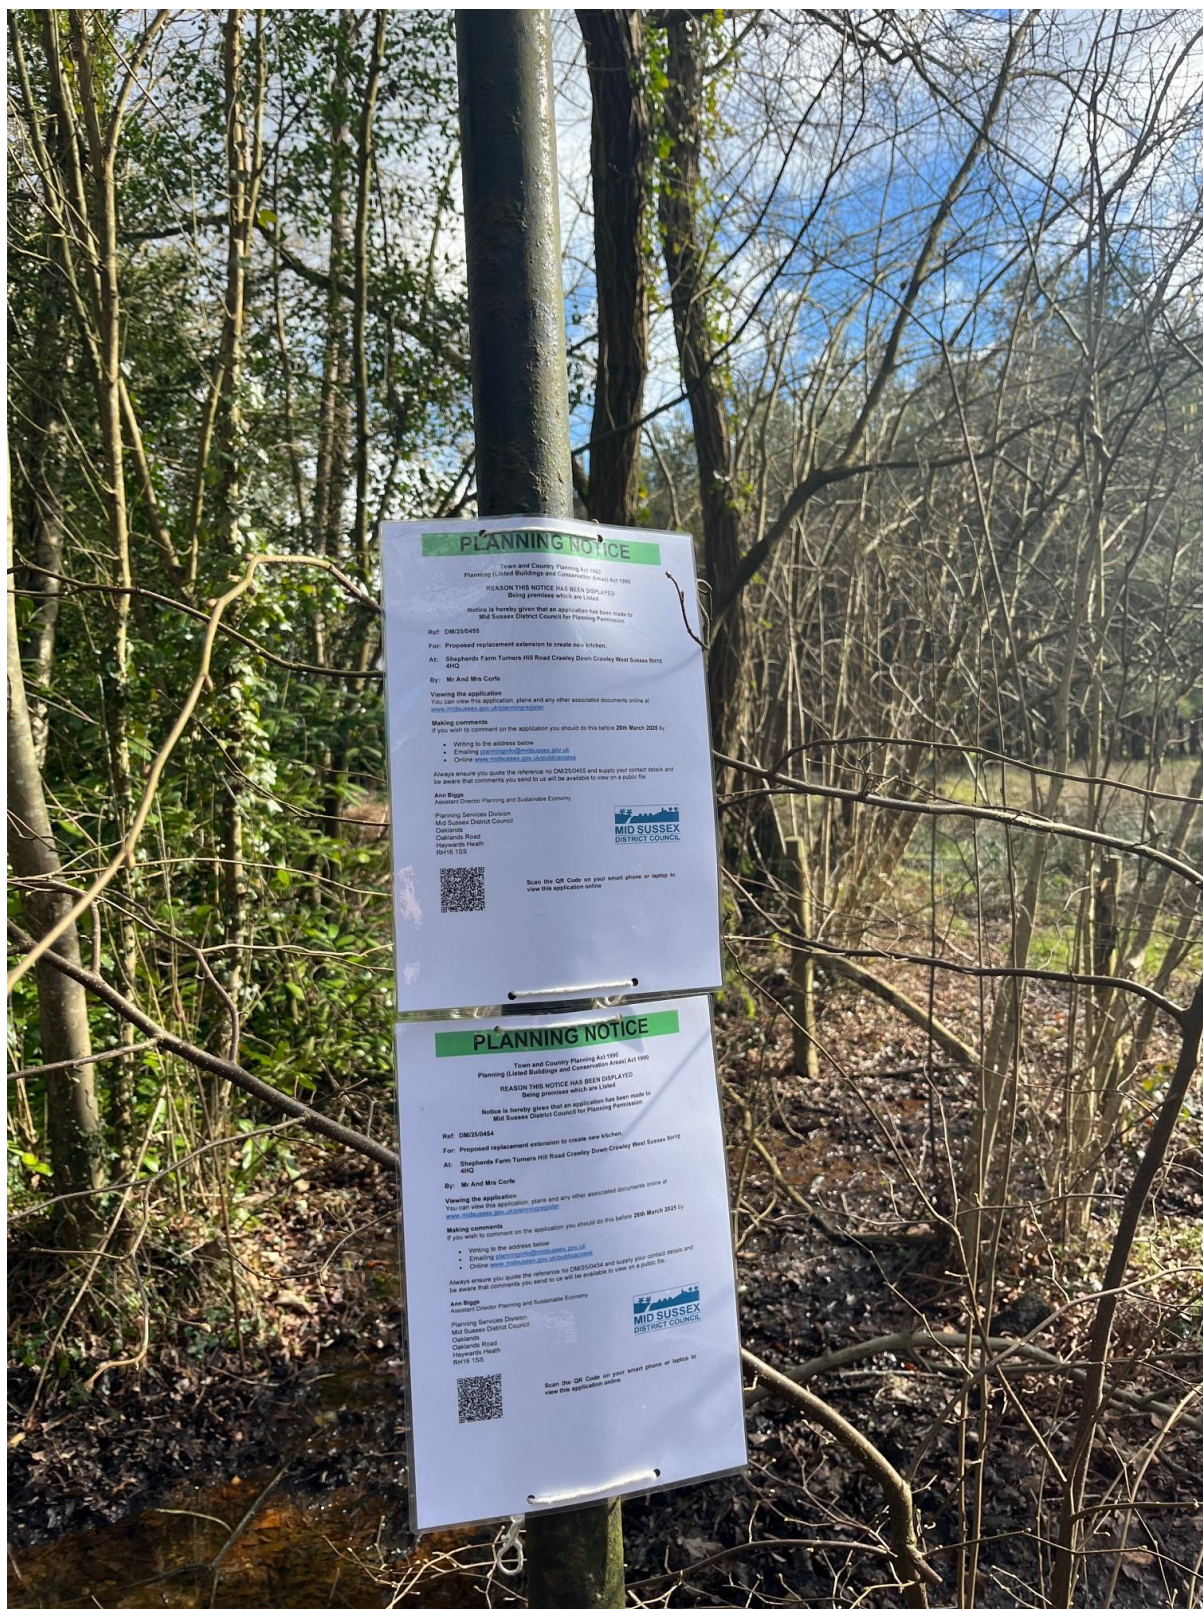

PLANNING NOTICE

Town and Country Planning Act 1990
Planning (Listed Buildings and Conservation Areas) Act 1990
REASON THIS NOTICE HAS BEEN DISPLAYED
Being premises which are Listed

Notice is hereby given that an application has been made to
Mid Sussex District Council for Planning Permission

Ref: DM250455

For: Proposed replacement extension to create new kitchen

At: Shepherd's Farm Turners Hill Road Crawley Down Crawley West Sussex BN11 4HQ

By: Mr And Mrs Corle

Viewing the application
You can view this application, plans and any other associated documents online at
<https://www.mid-sussex.gov.uk/development>

Making comments
If you wish to comment on the application you should do this before 26th March 2023 by

- Writing to the address below
- Emailing planning@mid-sussex.gov.uk
- Online www.mid-sussex.gov.uk/development

Always ensure you quote the reference no DM250455 and supply your contact details and be aware that comments you send to us will be available to view on a public file

Ann Riggs
Assistant Director Planning and Sustainable Economy

Planning Services Division
Mid Sussex District Council
Oaklands
Oaklands Road
Haywards Heath
RH16 1SS





Scan the QR Code on your smart phone or laptop to
view this application online

PLANNING NOTICE

Town and Country Planning Act 1990
Planning (Listed Buildings and Conservation Areas) Act 1990
REASON THIS NOTICE HAS BEEN DISPLAYED
Being premises which are Listed

Notice is hereby given that an application has been made to
Mid Sussex District Council for Planning Permission

Ref: DM250454

For: Proposed replacement extension to create new kitchen

At: Shepherd's Farm Turners Hill Road Crawley Down Crawley West Sussex BN11 4HQ

By: Mr And Mrs Corle

Viewing the application
You can view this application, plans and any other associated documents online at
<https://www.mid-sussex.gov.uk/development>

Making comments
If you wish to comment on the application you should do this before 26th March 2023 by

- Writing to the address below
- Emailing planning@mid-sussex.gov.uk
- Online www.mid-sussex.gov.uk/development

Always ensure you quote the reference no DM250454 and supply your contact details and be aware that comments you send to us will be available to view on a public file

Ann Riggs
Assistant Director Planning and Sustainable Economy

Planning Services Division
Mid Sussex District Council
Oaklands
Oaklands Road
Haywards Heath
RH16 1SS





Scan the QR Code on your smart phone or laptop to
view this application online

PLANNING NOTICE

Town and Country Planning Act 1990
Planning (Listed Buildings and Conservation Areas) Act 1990

REASON THIS NOTICE HAS BEEN DISPLAYED
Being premises which are Listed

Notice is hereby given that an application has been made to
Mid Sussex District Council for Planning Permission

Ref: DM/25/0455

For: Proposed replacement extension to create new kitchen.

At: Shepherds Farm Turners Hill Road Crawley Down Crawley West Sussex RH10 4HQ

By: Mr And Mrs Corfe

Viewing the application

You can view this application, plans and any other associated documents online at
www.midsussex.gov.uk/planning/register

Making comments

If you wish to comment on the application you should do this before 26th March 2025 by:

- Writing to the address below
- Emailing planninginfo@midsussex.gov.uk
- Online www.midsussex.gov.uk/publicaccess

Always ensure you quote the reference no DM/25/0455 and supply your contact details and be aware that comments you send to us will be available to view on a public file.

Ann Biggs
Assistant Director Planning and Sustainable Economy

Planning Services Division
Mid Sussex District Council
Oaklands
Oaklands Road
Haywards Heath
RH16 1SS



Scan the QR Code on your smart phone or laptop to
view this application online

PLANNING NOTICE

Town and Country Planning Act 1990
Planning (Listed Buildings and Conservation Areas) Act 1990

REASON THIS NOTICE HAS BEEN DISPLAYED
Being premises which are Listed

Notice is hereby given that an application has been made to
Mid Sussex District Council for Planning Permission

Ref: DM/25/0454

For: Proposed replacement extension to create new kitchen.

At: Shepherds Farm Turners Hill Road Crawley Down Crawley West Sussex RH10 4HQ

By: Mr And Mrs Corfe

Viewing the application

You can view this application, plans and any other associated documents online at
www.midsussex.gov.uk/planning/register

Making comments

If you wish to comment on the application you should do this before 26th March 2025 by:

- Writing to the address below
- Emailing planninginfo@midsussex.gov.uk
- Online www.midsussex.gov.uk/publicaccess

Always ensure you quote the reference no DM/25/0454 and supply your contact details and be aware that comments you send to us will be available to view on a public file.

Ann Biggs
Assistant Director Planning and Sustainable Economy

Planning Services Division
Mid Sussex District Council
Oaklands
Oaklands Road
Haywards Heath
RH16 1SS



Scan the QR Code on your smart phone or laptop to
view this application online