
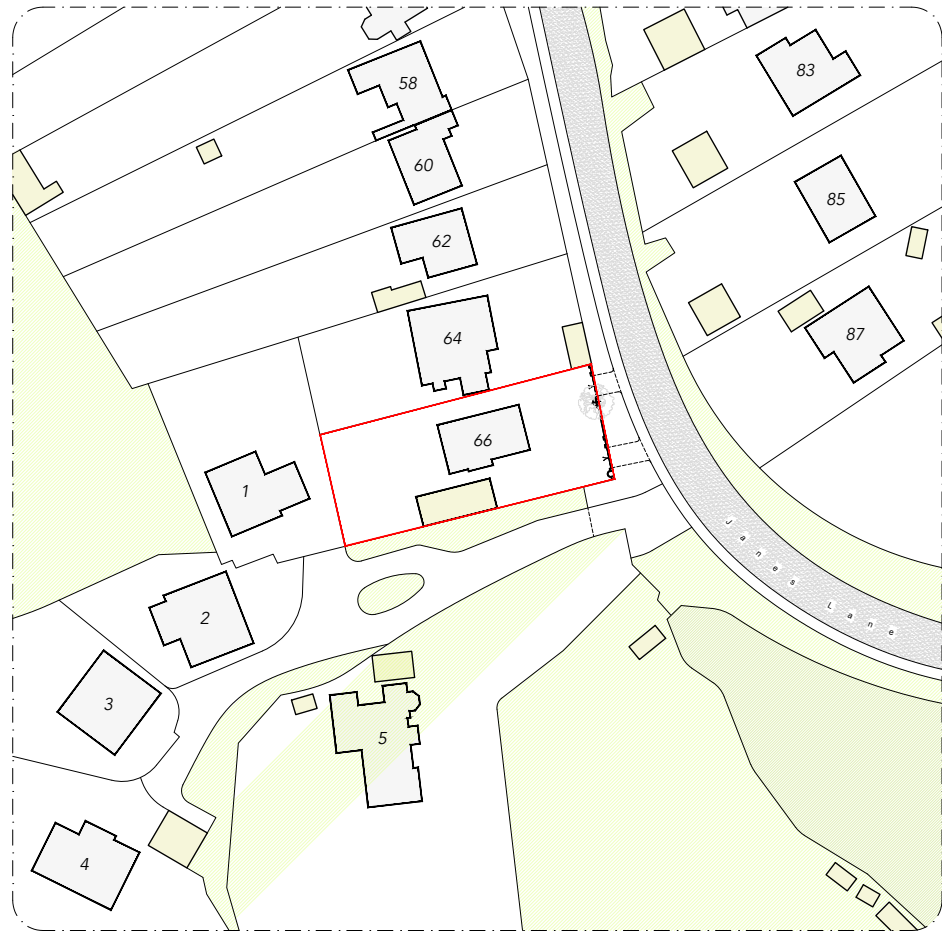
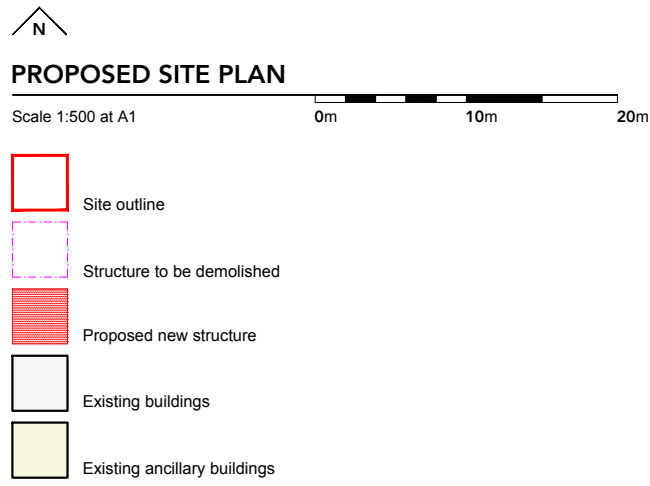
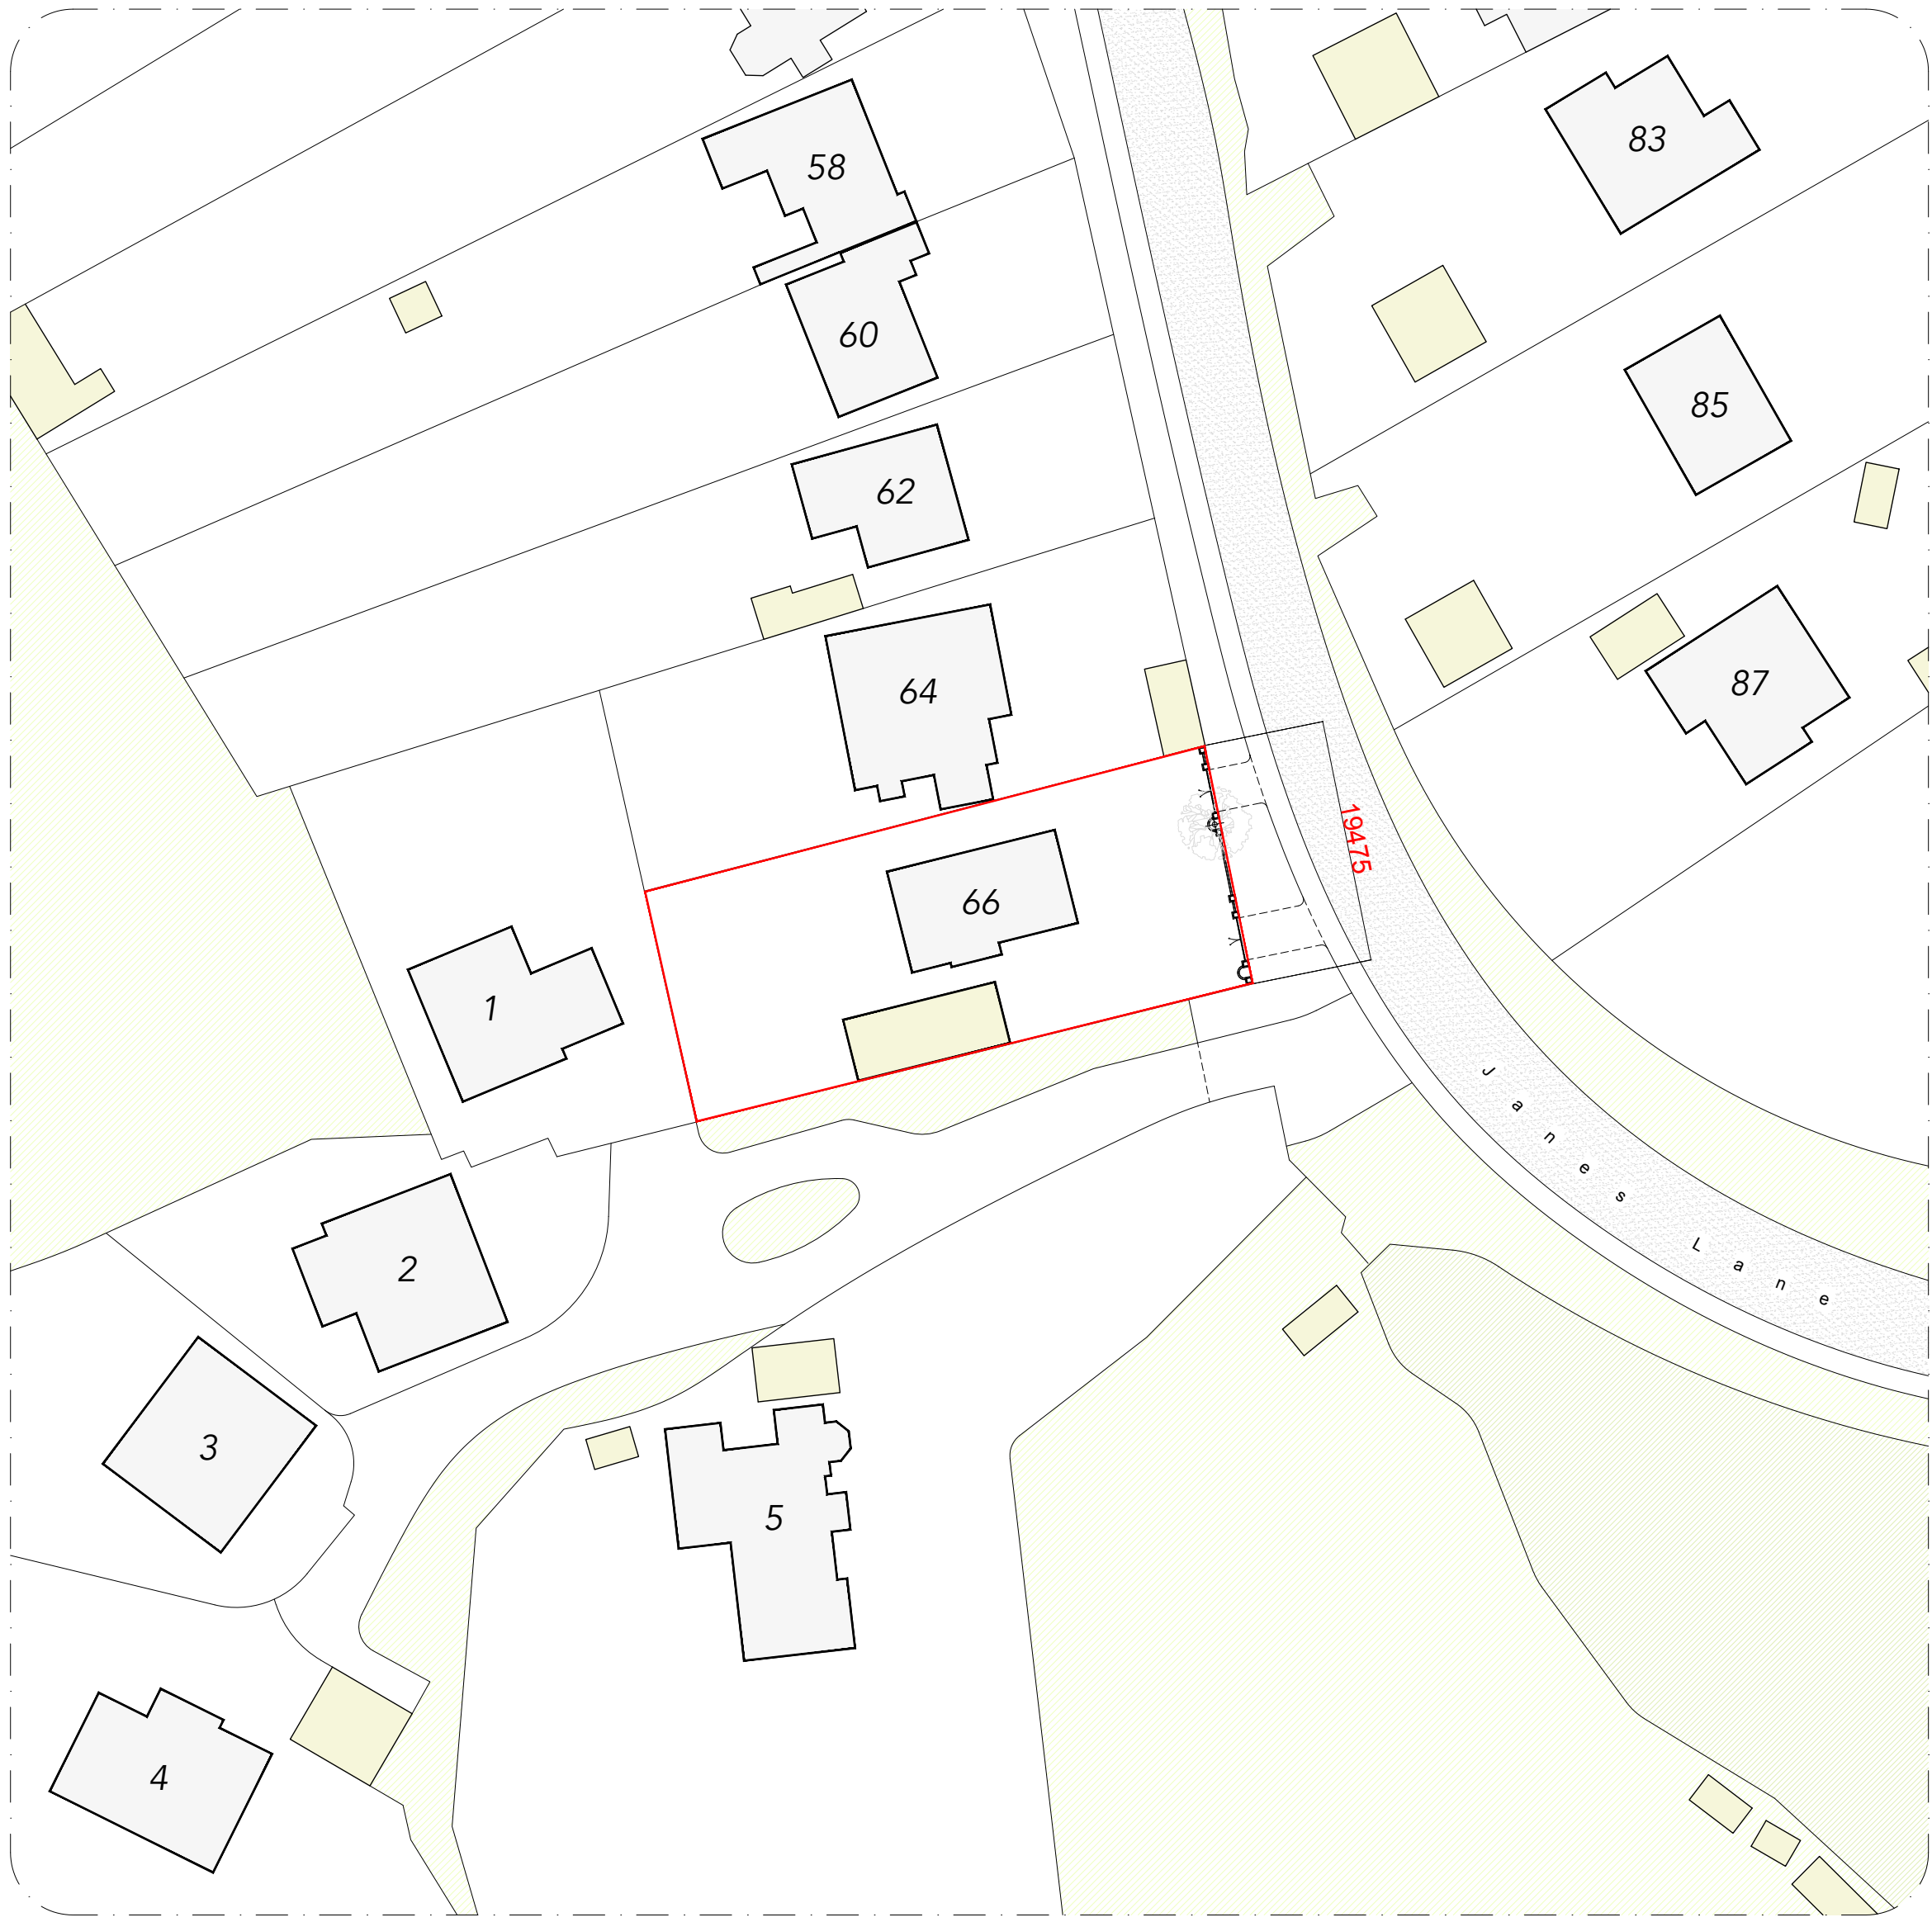



EXISTING VIEW (looking North)
Scale Not to scale

0mm 1,000mm 2,000mm

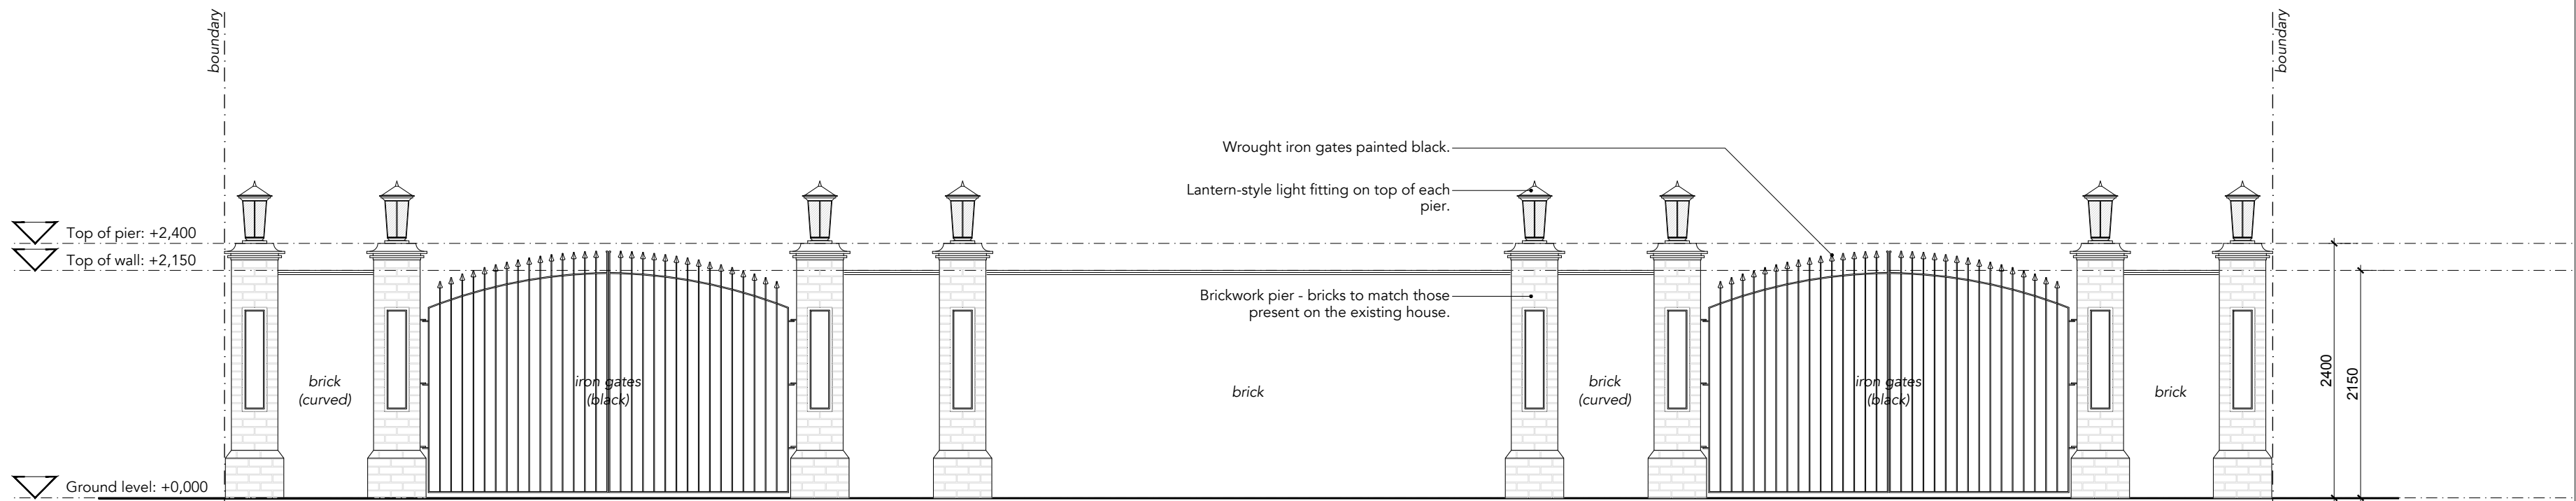

PROPOSED ELEVATION
Scale 1:50 at A1

0mm 1,000mm 2,000mm

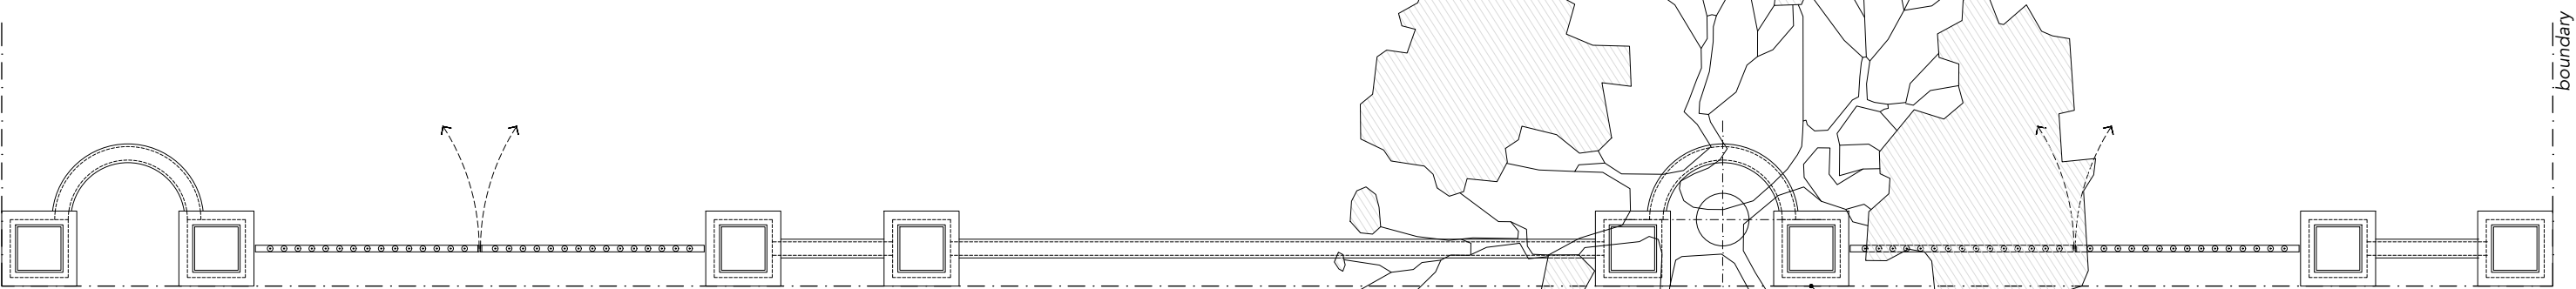

PROPOSED PLAN
Scale 1:50 at A1

0mm 1,000mm 2,000mm



PROPOSED VISUAL (looking North)
Scale Not to scale

0mm 1,000mm 2,000mm



PROPOSED VISUAL (looking South)
Scale Not to scale

0mm 1,000mm 2,000mm

Drawing notes:

PLANNING

Proposed boundary wall

080-3-001

Project: 66 James Lane, Burgess Hill
Scale: 1:50 at A1
Issue date: 28/01/2026 - Rev./
Drawn by: JMP

NOTES:
All measurements and site conditions are to be checked prior to the preparation of drawings or commencement of works. This drawing belongs to James Patterson Architects Ltd. and is protected by the Copyright, Designs and Patents Act, 1998.

James Patterson Architects Ltd.
info@jp-architects.co.uk
01273 751158
www.jp-architects.co.uk

