


01
745002

Wildflower Meadow Grass Build-up - Typical Detail

1:10

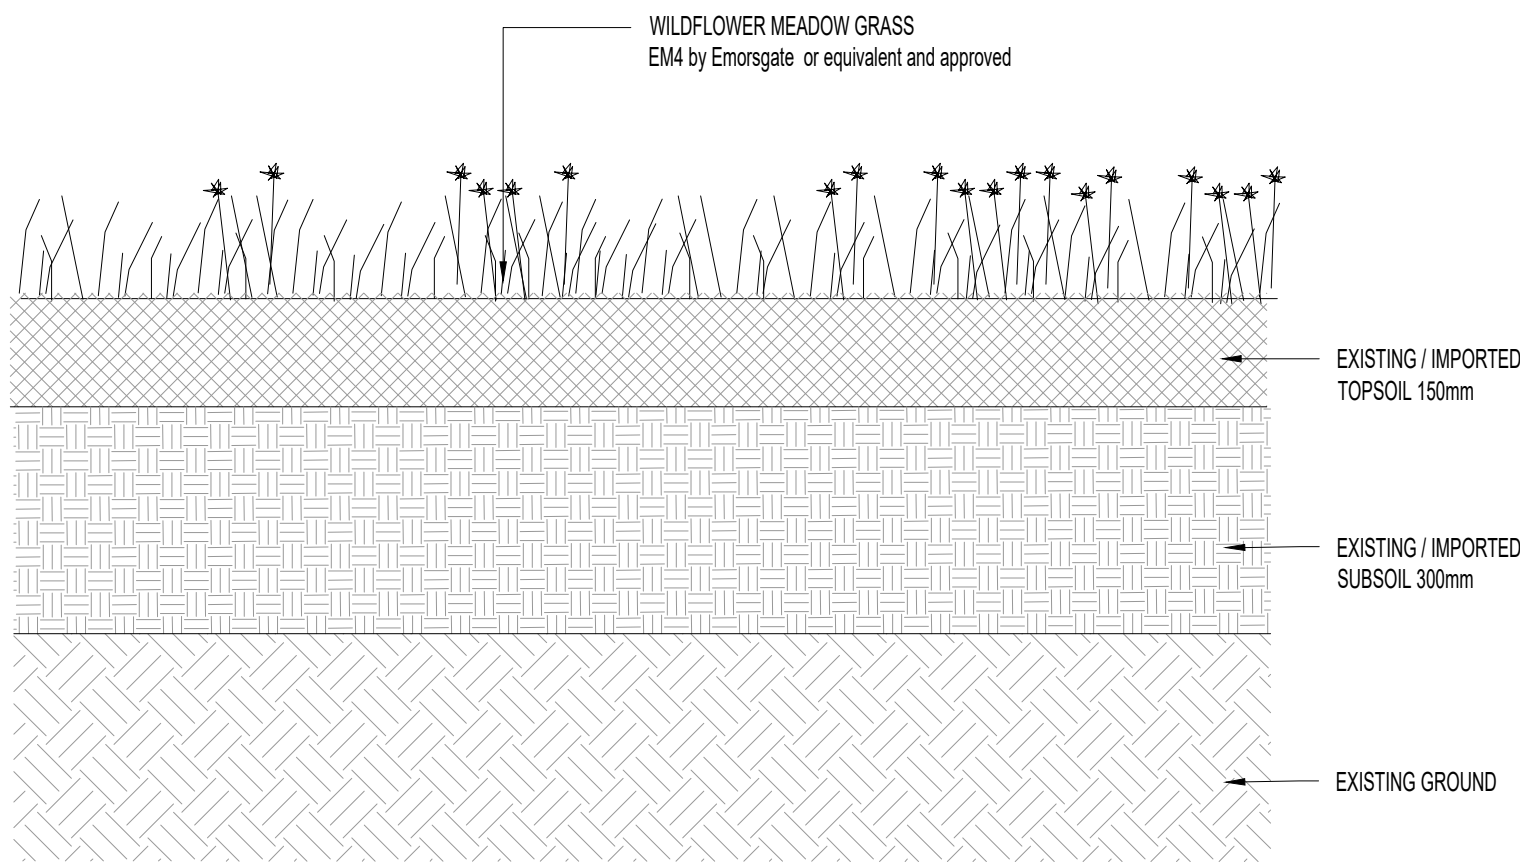


*Existing ground to be tested against BS3882:2015 and BS8601:2013 as required. Compliant soils can be used as site won material to form the above build-up. If further material is required to achieve the build-up, it shall be imported and compliant to the relevant British Standard. Any soil tested not compliant to the relevant British Standard, shall be removed from site or improved to meet the Standard's requirements.

**For established grasslands with patchy areas, if the patch exceeds 2m2 then the above build-up should apply. For smaller patches than 2m2, area to be seeded directly after cultivating the ground.


02
745002

SuDS Turf Build-up - Typical Detail

1:10

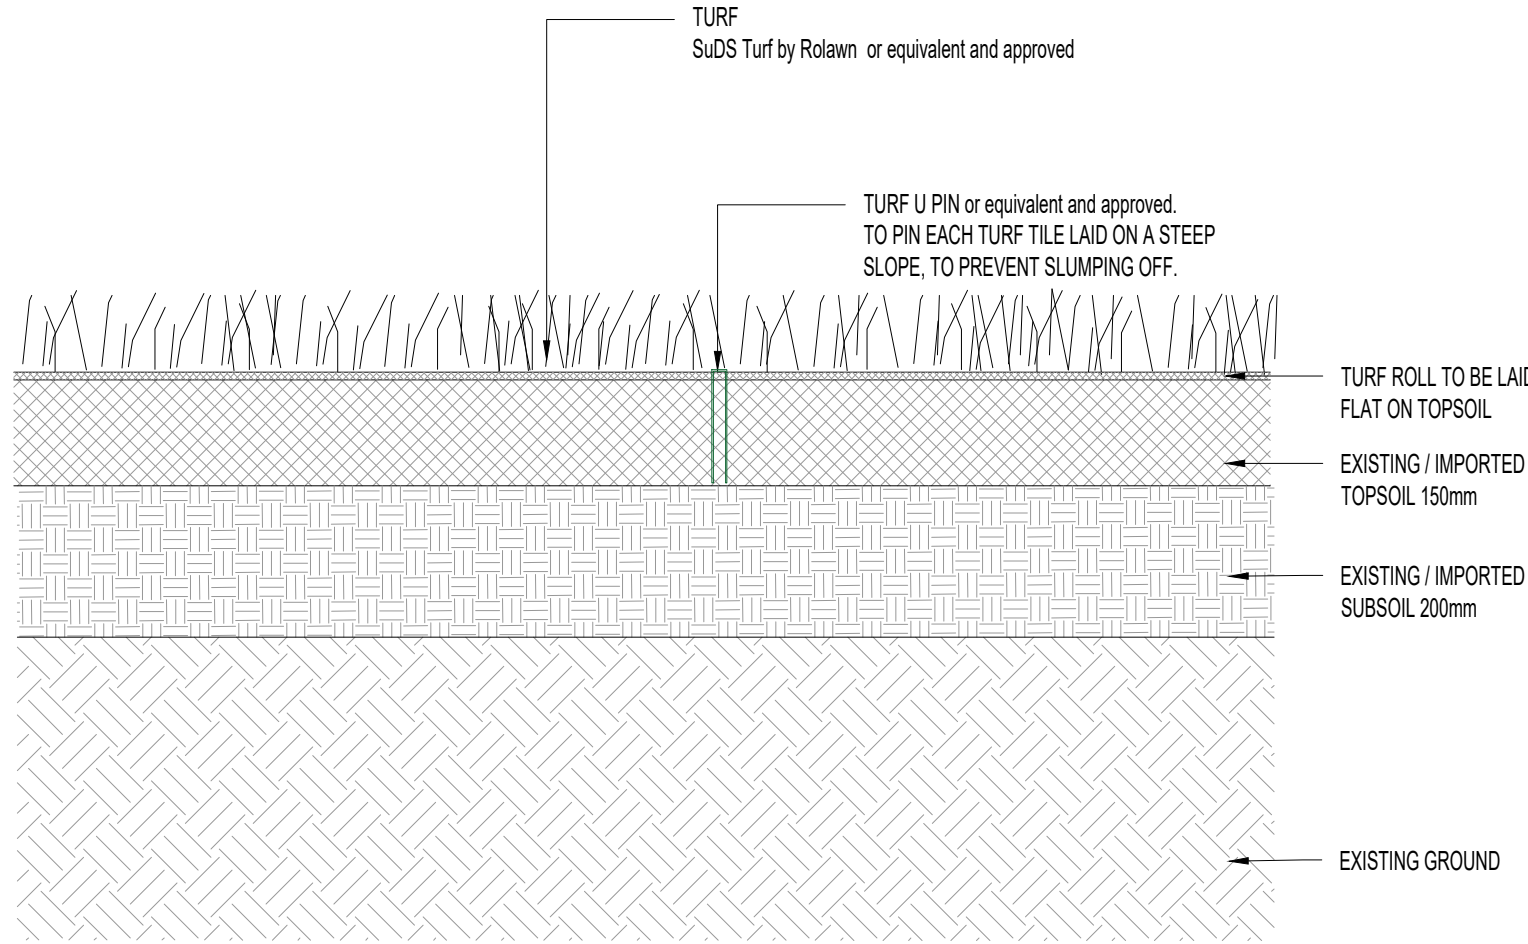

*Existing ground to be tested against BS3882:2015 and BS8601:2013 as required. Compliant soils can be used as site won material to form the above build-up. If further material is required to achieve the build-up, it shall be imported and compliant to the relevant British Standard. Any soil tested not compliant to the relevant British Standard, shall be removed from site or improved to meet the Standard's requirements.

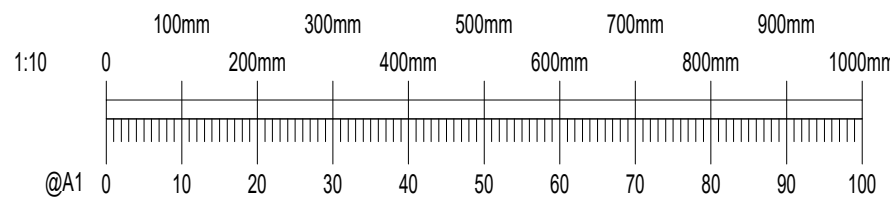

GENERAL NOTES

P02	28.05.25	AMENDED TO CLIENT COMMENTS RECEIVED 13.03.25	KK
P01	04.03.25	FIRST ISSUE	KK
Rev	Date	Description	By

Amendments	
Project	WBLR Phase 3
Title	LANDSCAPE CONSTRUCTION DETAILS BUILT-UPS TYPICAL DETAILS SHEET 2



Crown House 2 - 8 Gloucester Road Redhill Surrey RH1 1FH
t:01342 893800 f:03333 444 501
mail@watermangroup.com www.watermangroup.com

Status	
TECHNICAL APPROVAL	
Designed By	Checked By
Drawn By	Date
Project - Originator - Volume - Level - Type - Role - Number	Revision
19442-WIE-ZZ-XX-DR-C-745002	P02