



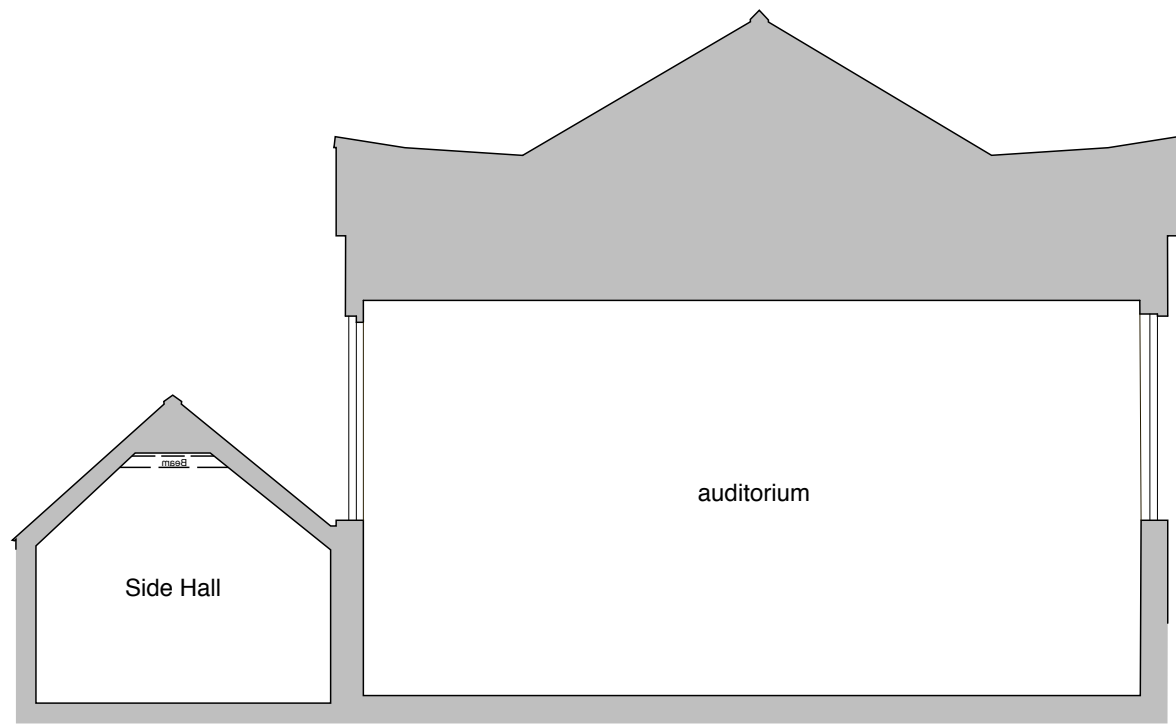


SECTION AA AS EXISTING

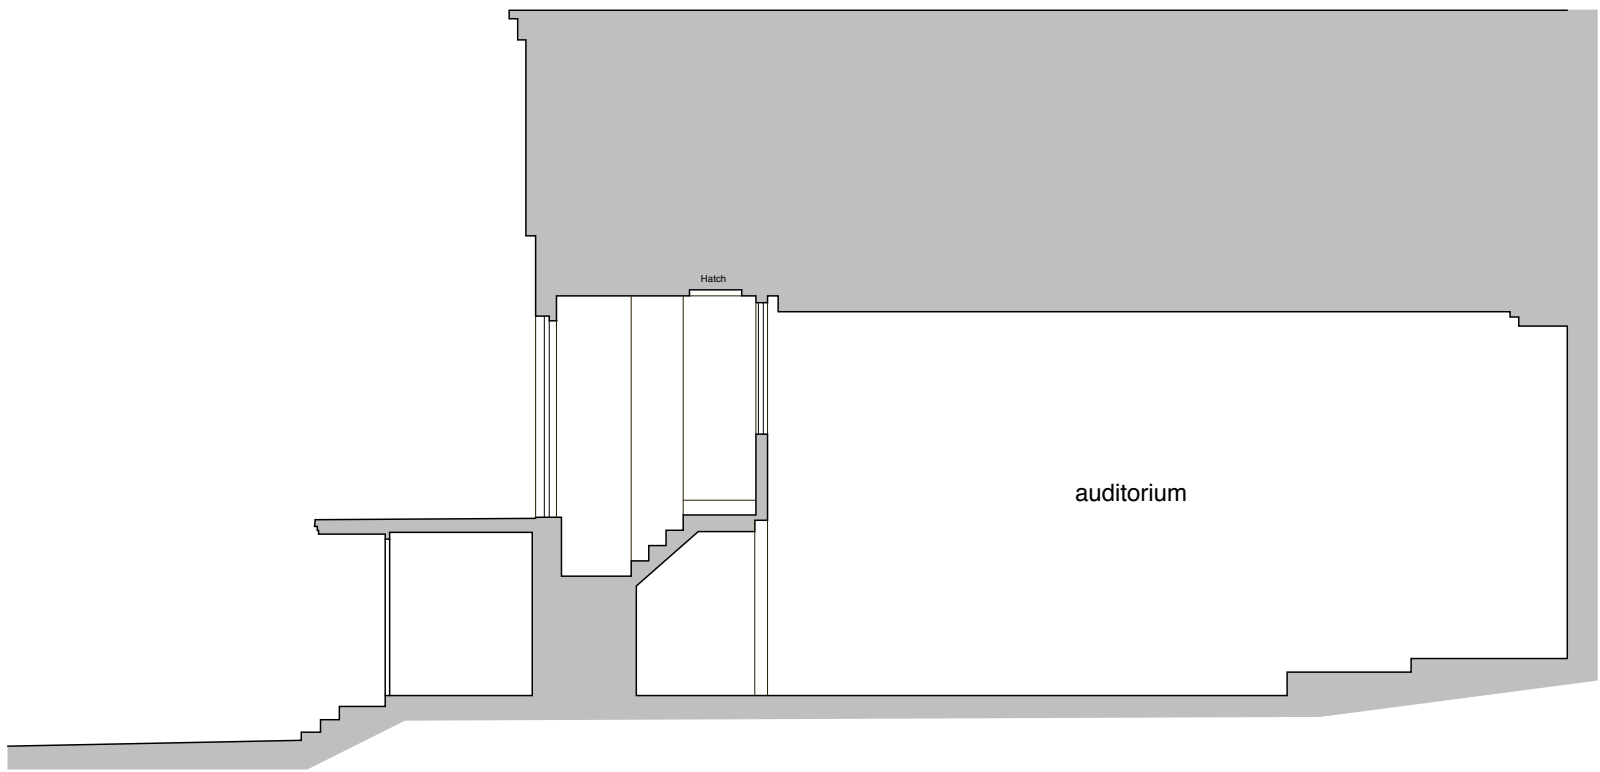

SECTION BB AS EXISTING




SECTION AA AS PROPOSED

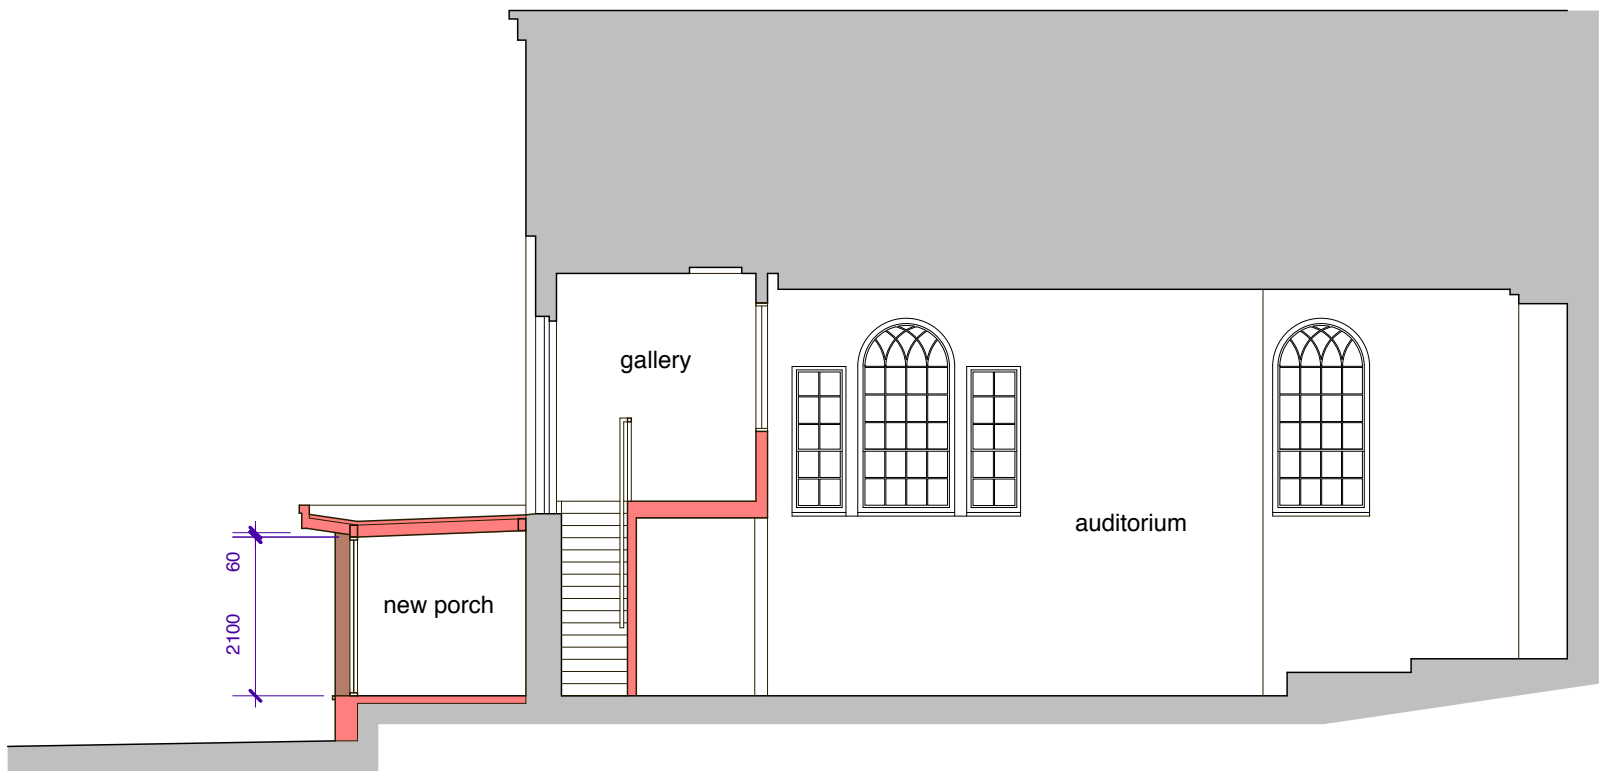

SECTION BB AS PROPOSED

Scale 1: 100

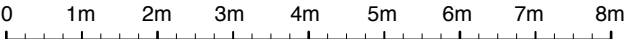

REVISIONS

Project
**ALTERATIONS TO
WEST CHURCH
EAST GRINSTEAD**

Title
**SECTIONS
AS EXISTING AND
AS PROPOSED**

Project No.	252	Drawing No.	15
Revision			
Printed	26/09/25	Issue	
Date	SEPT 2025	Drawn	DS
Scale	1:100 at A2	Checked	

All dimensions to be checked on site before work and the manufacture of fitments commences.

This drawing is not to be scaled.

D SCOTT RIAS