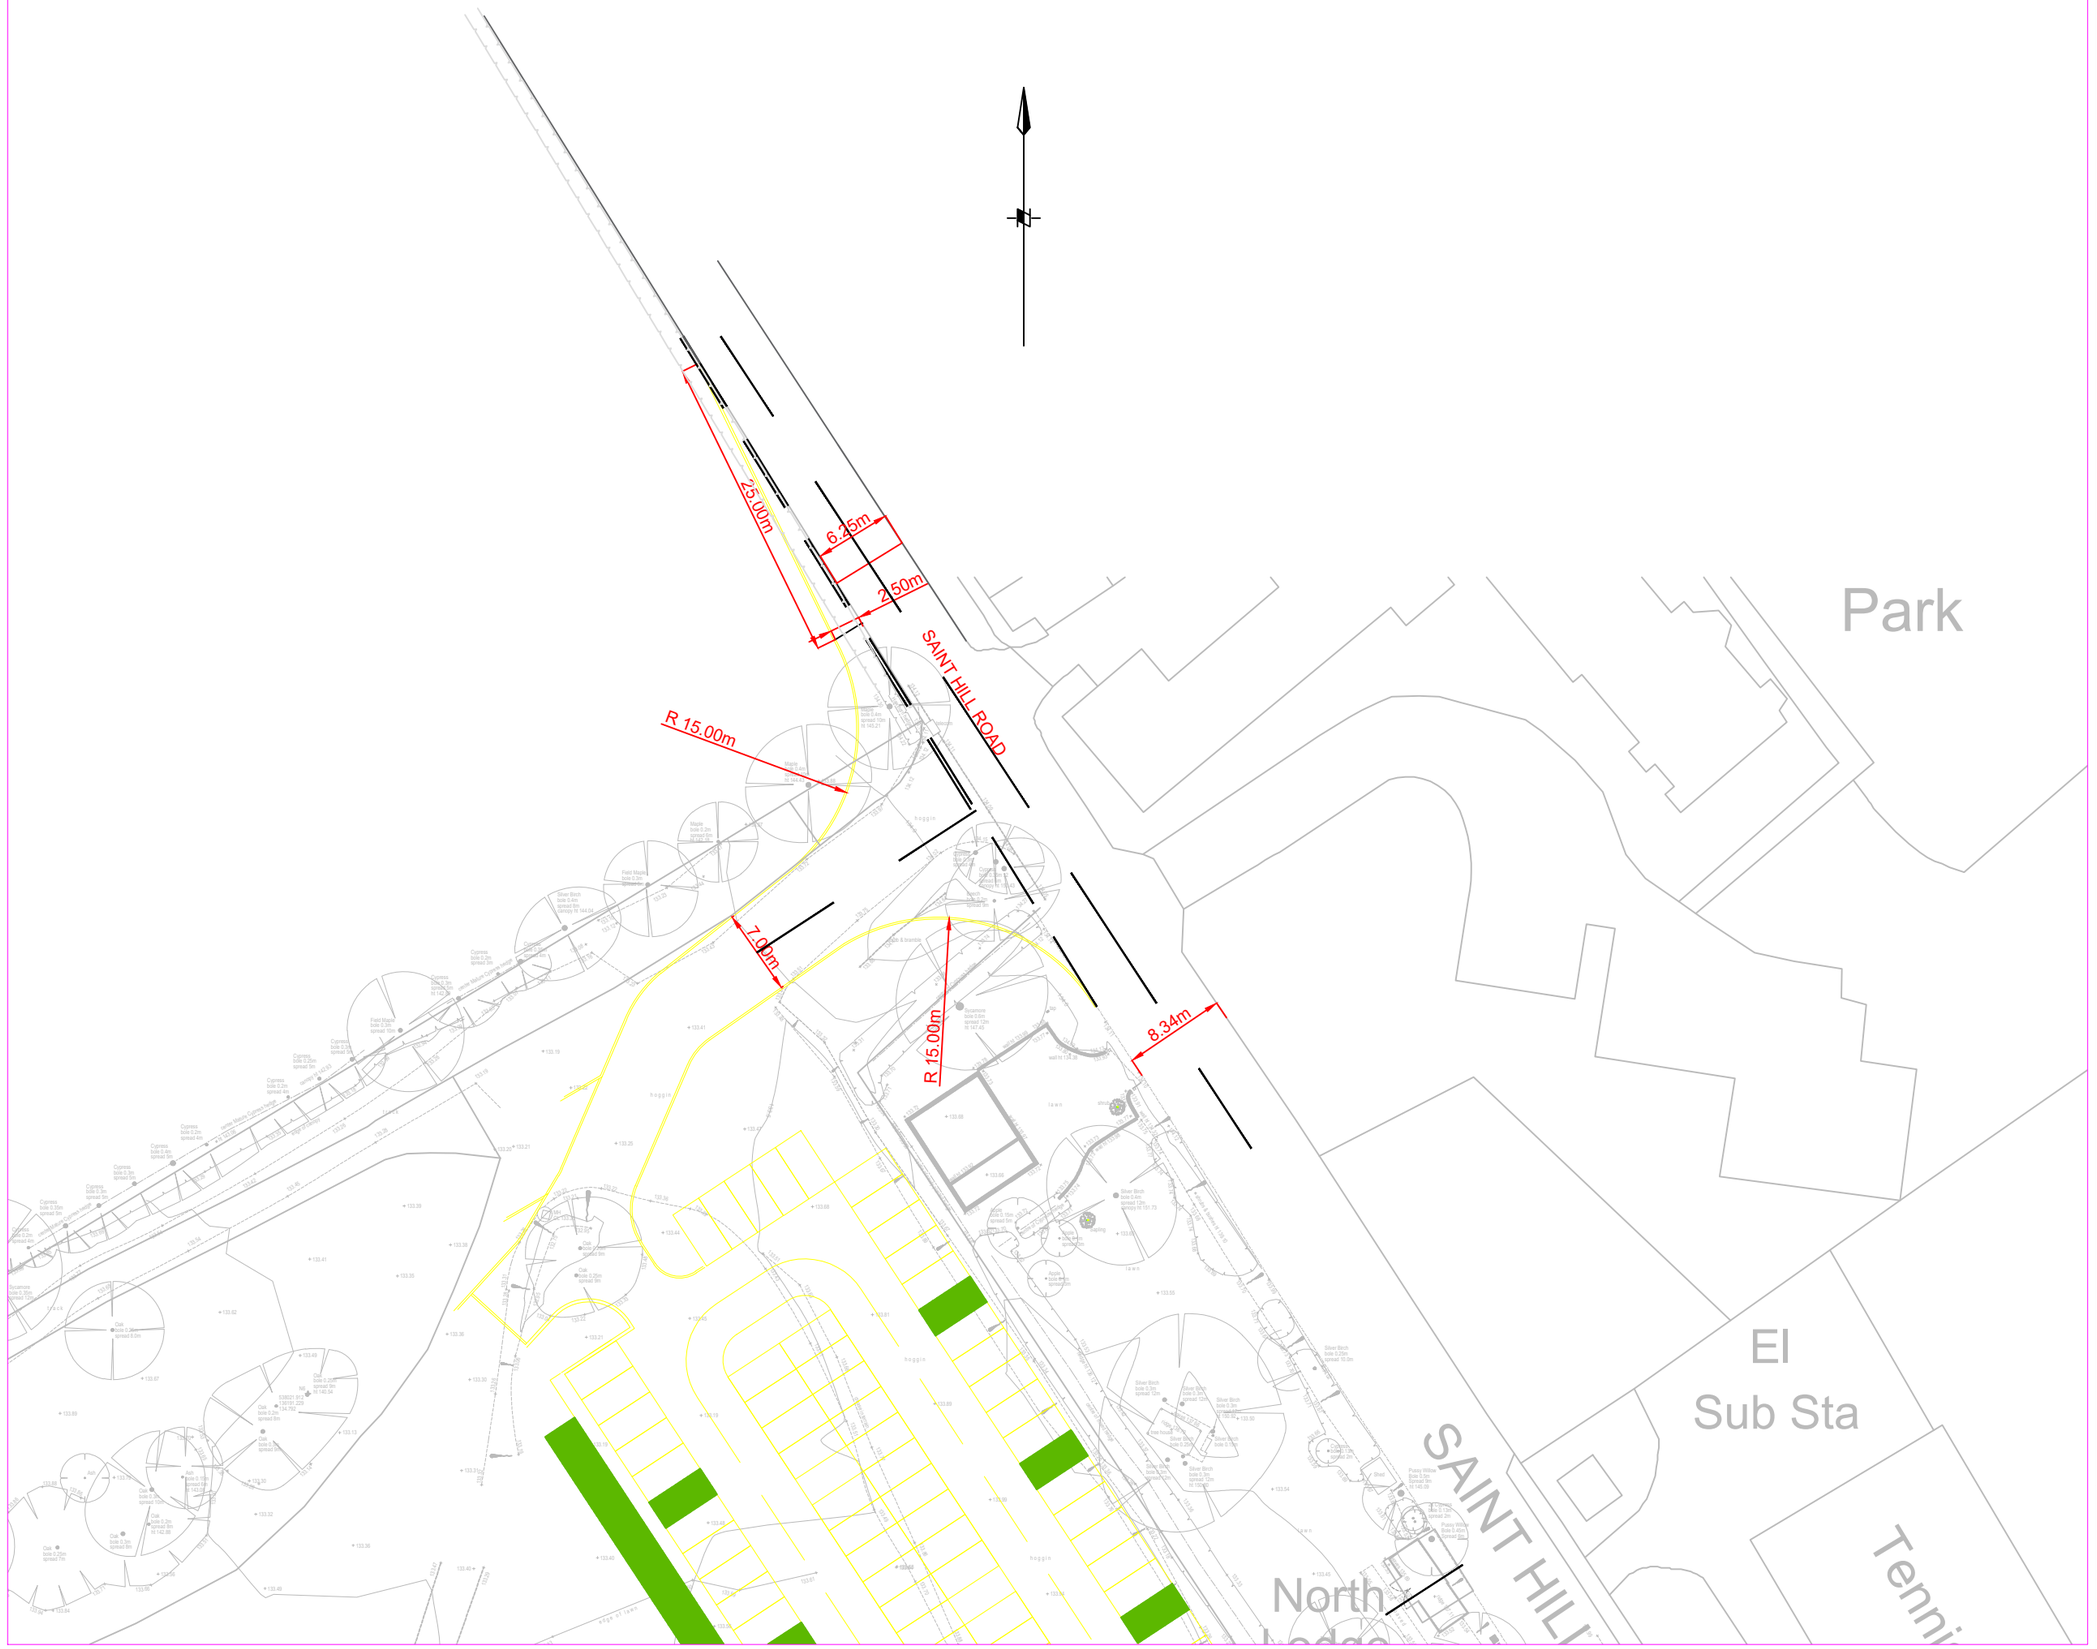


Project Title
Saint Hill Events

Drawing Title
Saint Hill Road
Proposed Access Junction Layout

Originator	Approved	Date	Scale
RP		05.09.2025	1:500 @ A3

Drawing No.	Rev.	Sheet No.
PTC/CA/45417/03		