


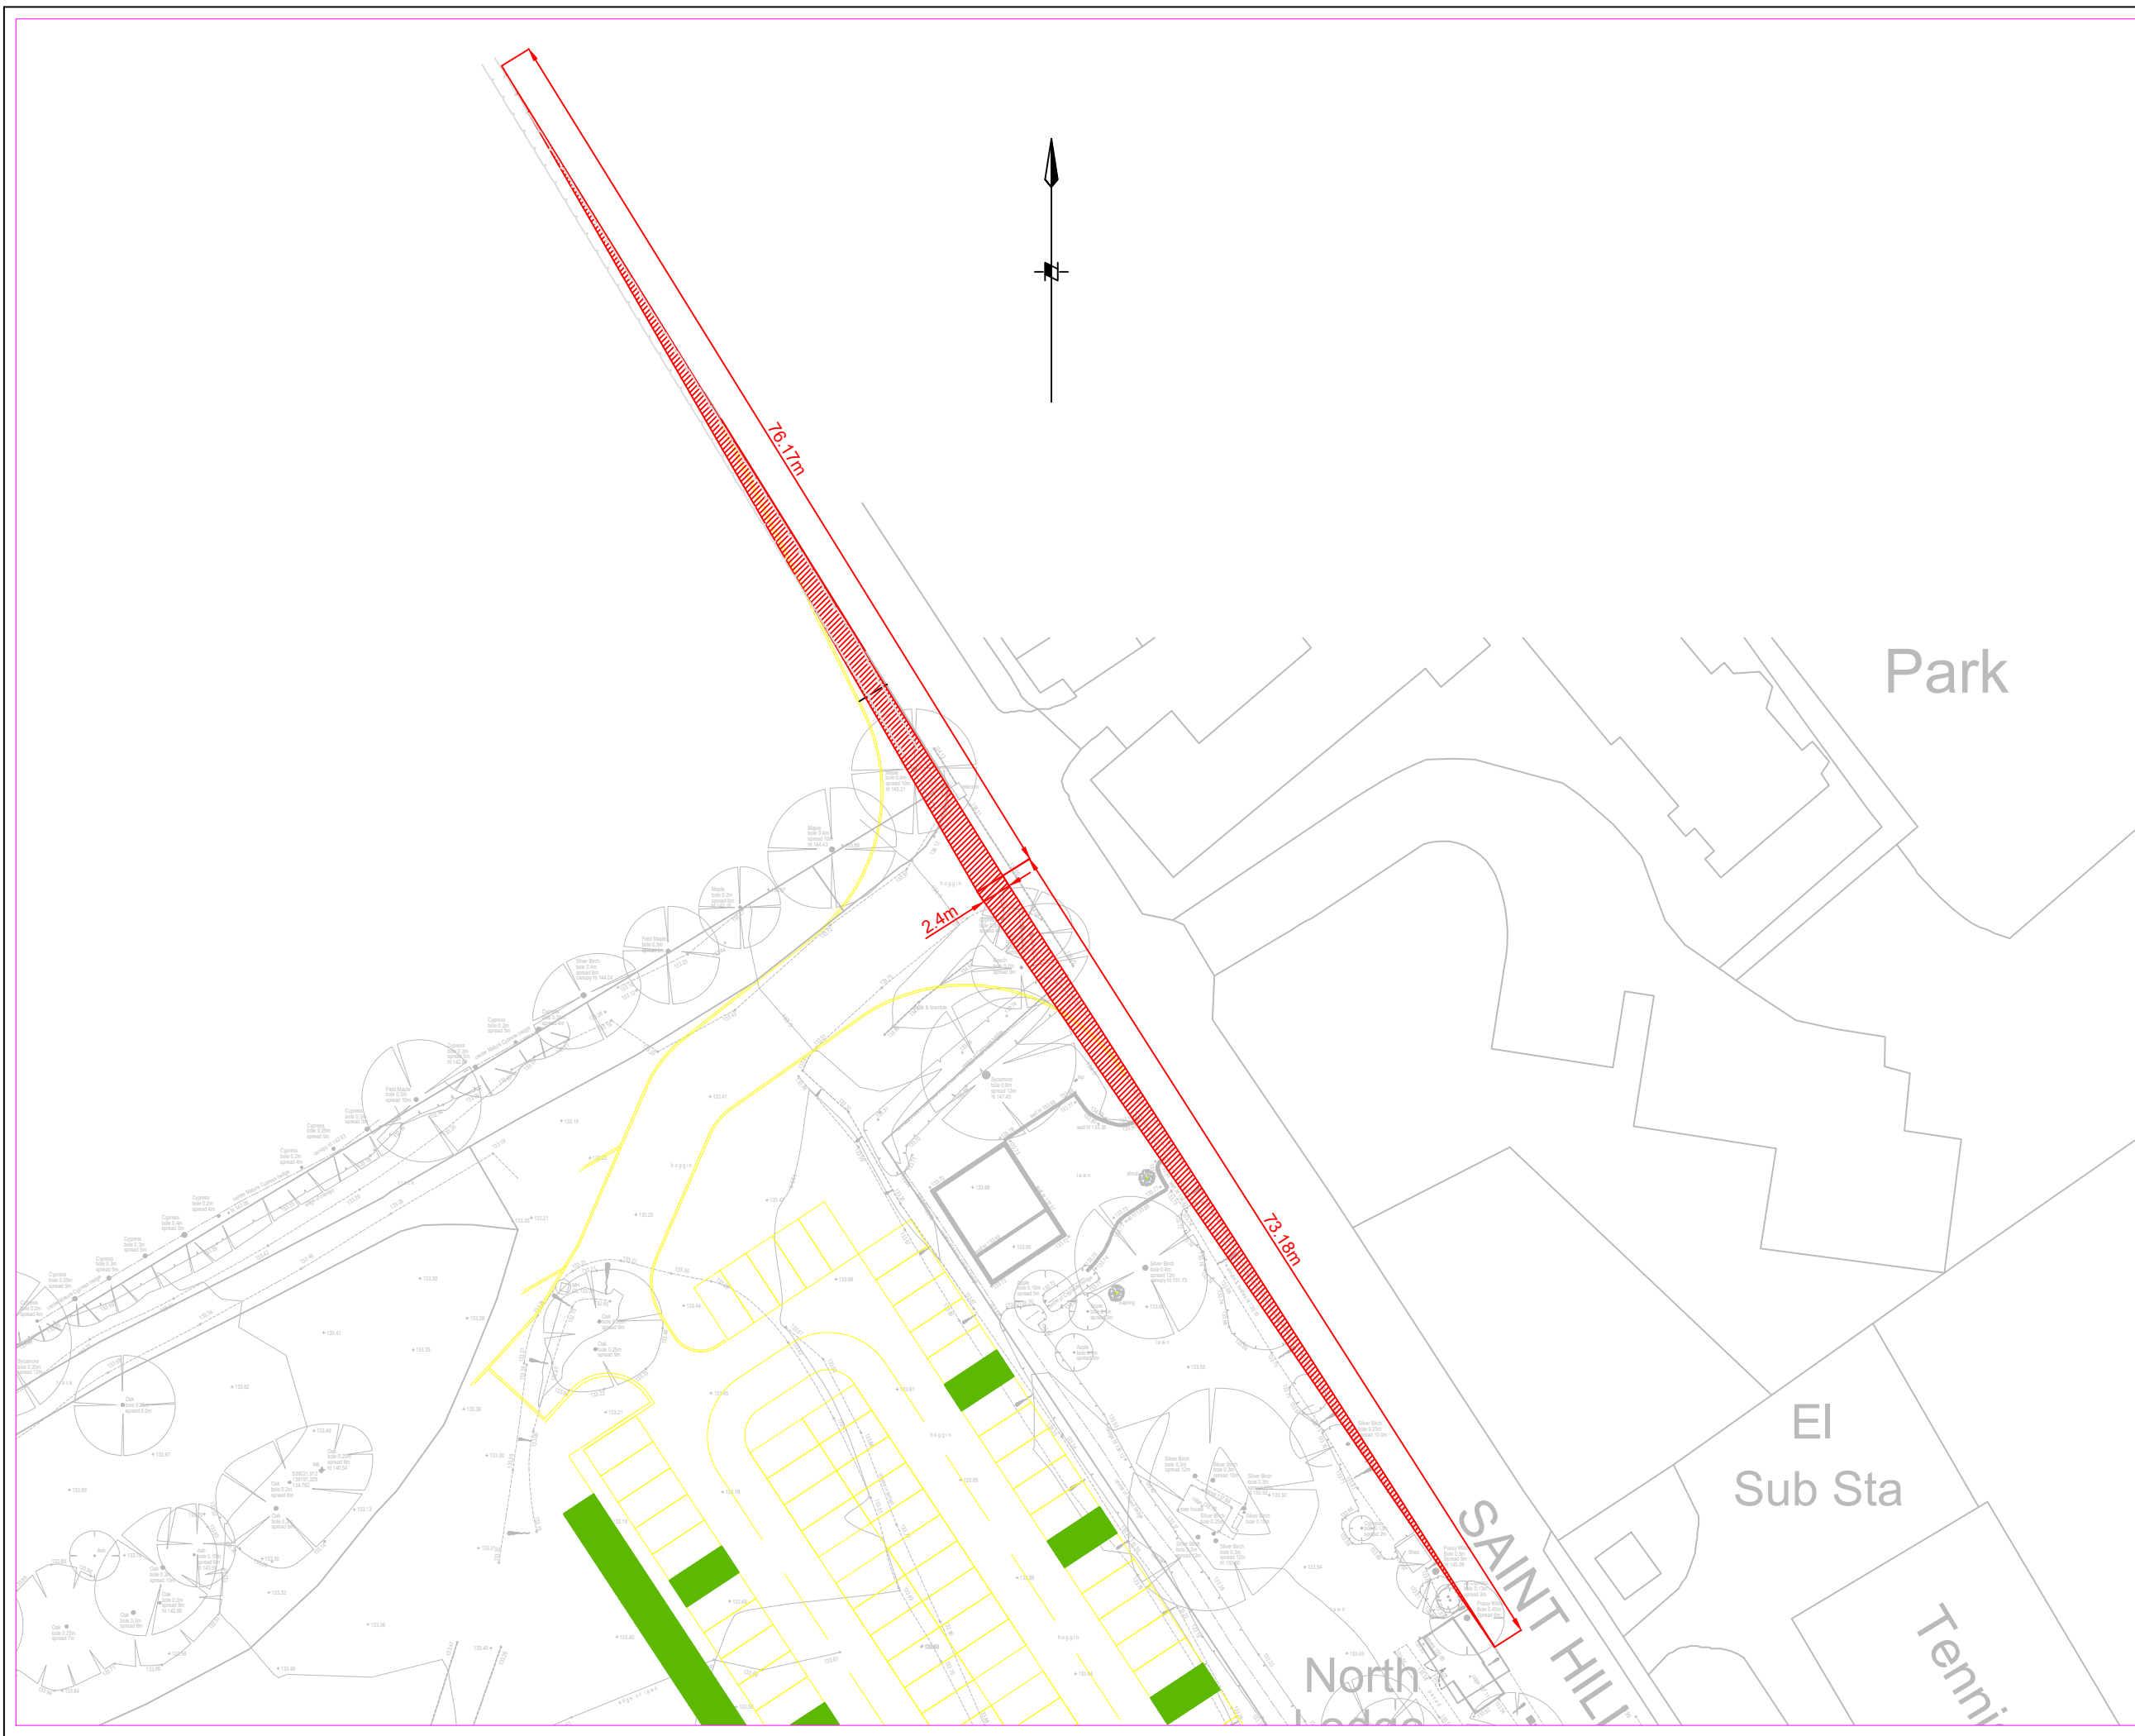

Note

1. Trees to be removed at site access
2. Hedging to be removed along extent of 25m taper
3. Hedging cut to height of 600mm to extent of northern visibility splay

Project Title

Saint Hill Events

Drawing Title

Saint Hill Road
Proposed Access Visibility Splay

Originator	Approved	Date	Scale
RP		05.09.2025	1:500 @ A3

Drawing No.	Rev.	Sheet No.
PTC/CA/45417/04		