


The Castle Inn, Hickstead, RH17 5LZ	
1725 3.017 REV A	
CLIENT	CHLOE BREEN
DRAWING	PROPOSED OUTBUILDING MATERIAL SCHEDULE
DATE	JULY 2025
SCALE	1:100 @ A1



FACING BRICK
(TO MATCH EXISTING BUILDING)
IBSTOCK BEXHILL RED STOCK FACING BRICK
PACK OF 500



HANDMADE CLAY ROOF TILES
(TO MATCH EXISTING BUILDING)
TRADITIONAL RANGE HARVEST BLEND BY
TRADITIONAL CLAY ROOF TILES LTD.

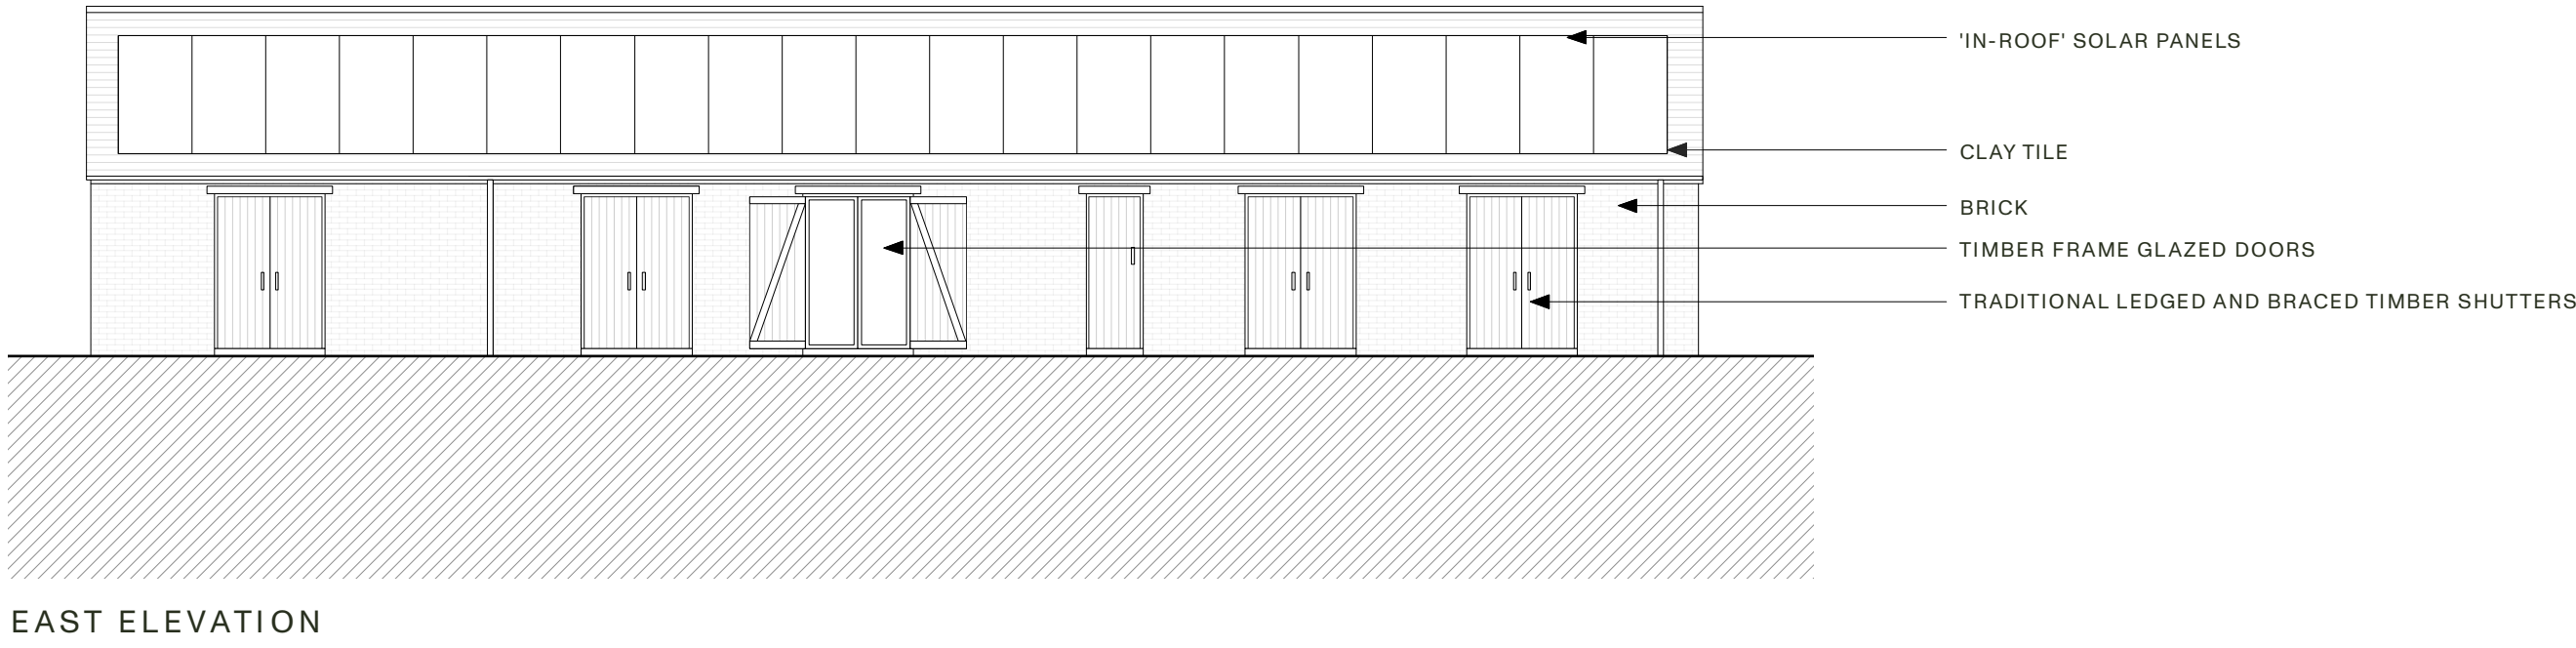


EAST ELEVATION




TIMBER FRAME DOUBLE GLAZED SASH
WINDOWS
(TO MATCH EXISTING BUILDING)



TIMBER FRAME DOUBLE GLAZED DOORS
(TO MATCH EXISTING BUILDING)
PATTERN 10 HEMLOCK EXTERNAL TIMBER GLAZED DOOR

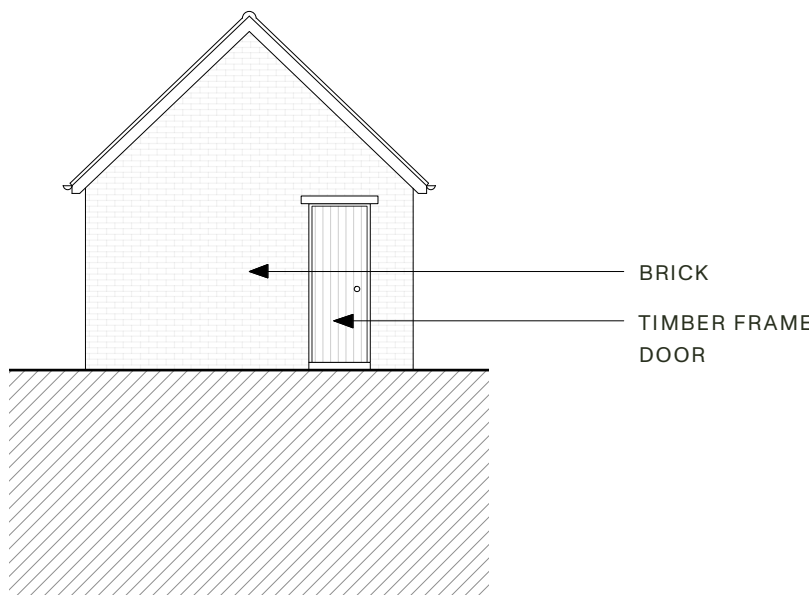


NORTH ELEVATION

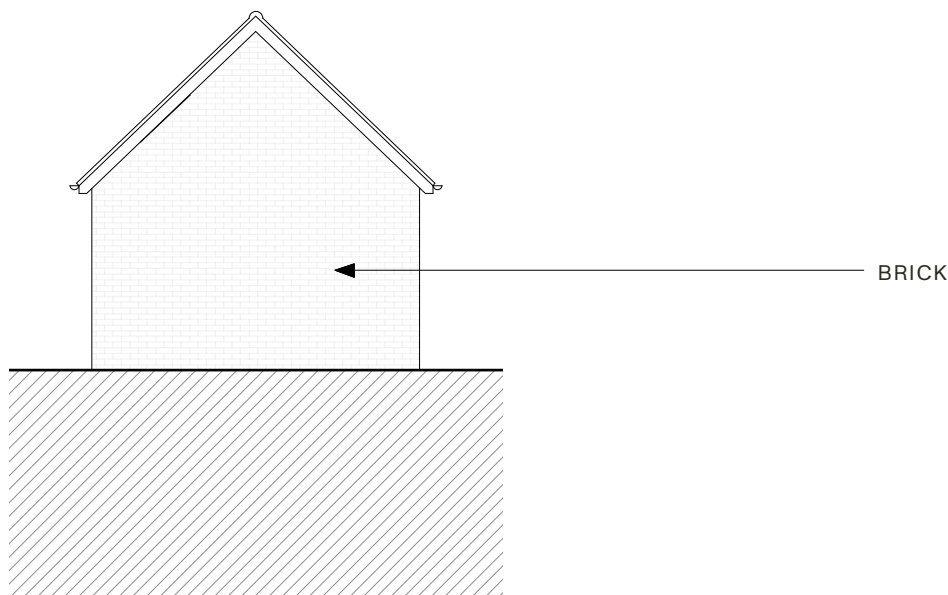


SOUTH ELEVATION



'IN-ROOF' SOLAR PANELS

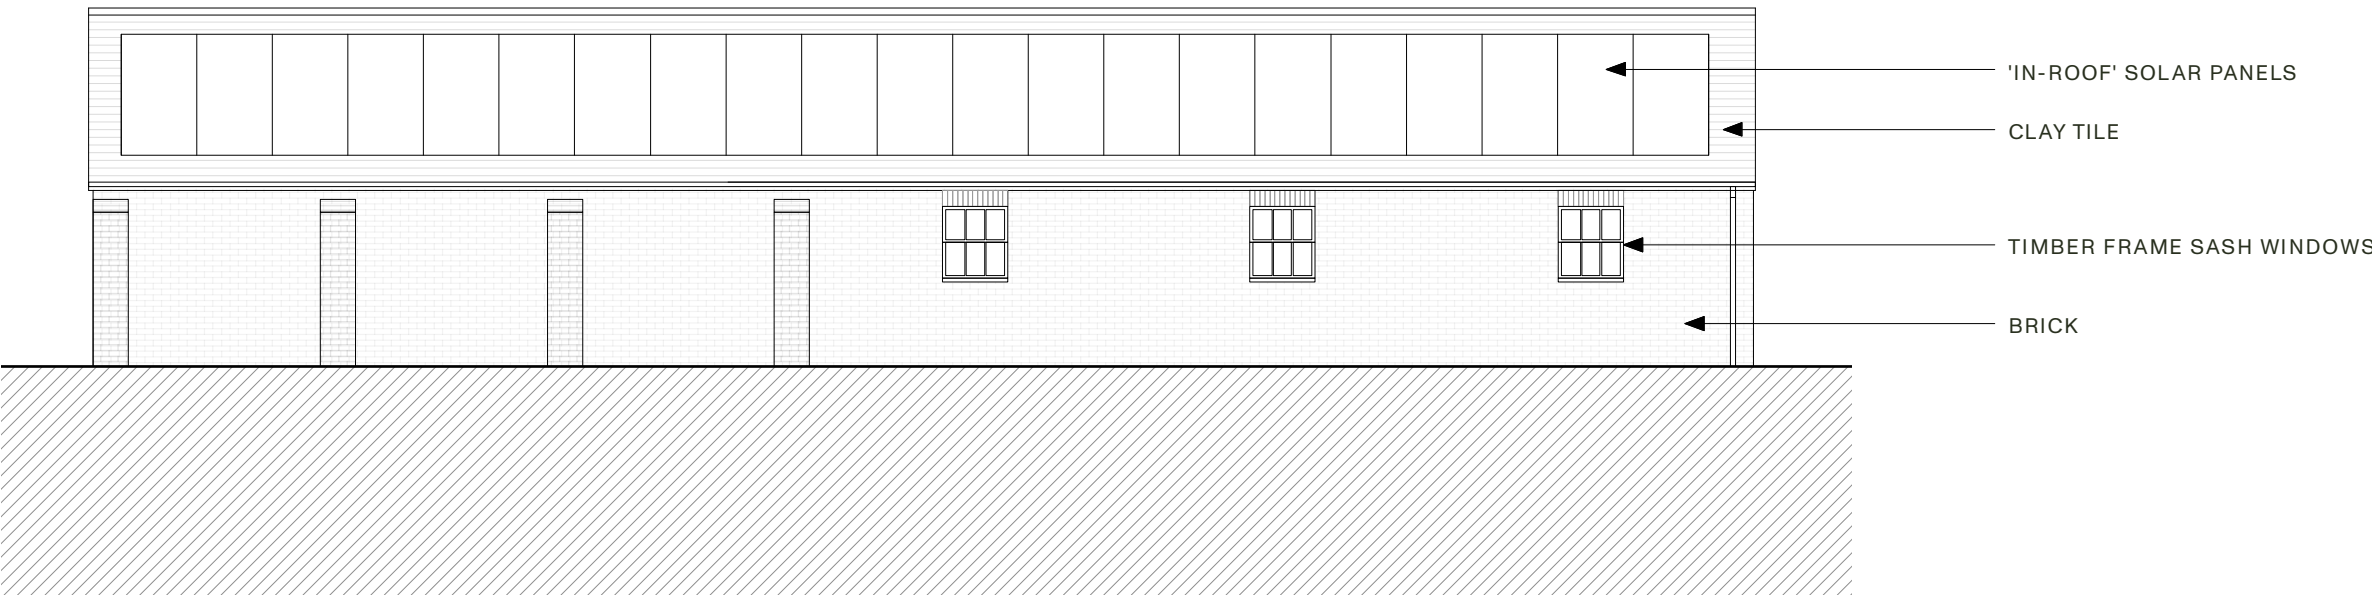

WEST ELEVATION

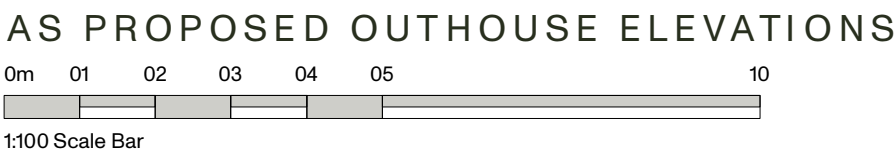

PRINT DRAWING AT A1

N.B. Unless otherwise noted this drawing is not to be used for construction purposes. If indicated as feasibility this drawing is subject to a detailed site investigation, including ground conditions/ contaminants, drainage design and planning / density negotiations. The layout may be based upon an enlargement of an os sheet or other small scale plans and its accuracy needs to be verified by survey. CDM regulations have not been fully considered.

The Workshop, unit 3,
29-42 Windsor Street,
Brighton, BN1 1RJ

landivar-architects.com
info@landivar-architects.com
01273 739590

