


Proposed panel layout for the rear roof of 26a Lodge Lane Hassocks BN6 8NA

by Solar-rise Llp MCS 18343

14 x 470w JA Solar Panels

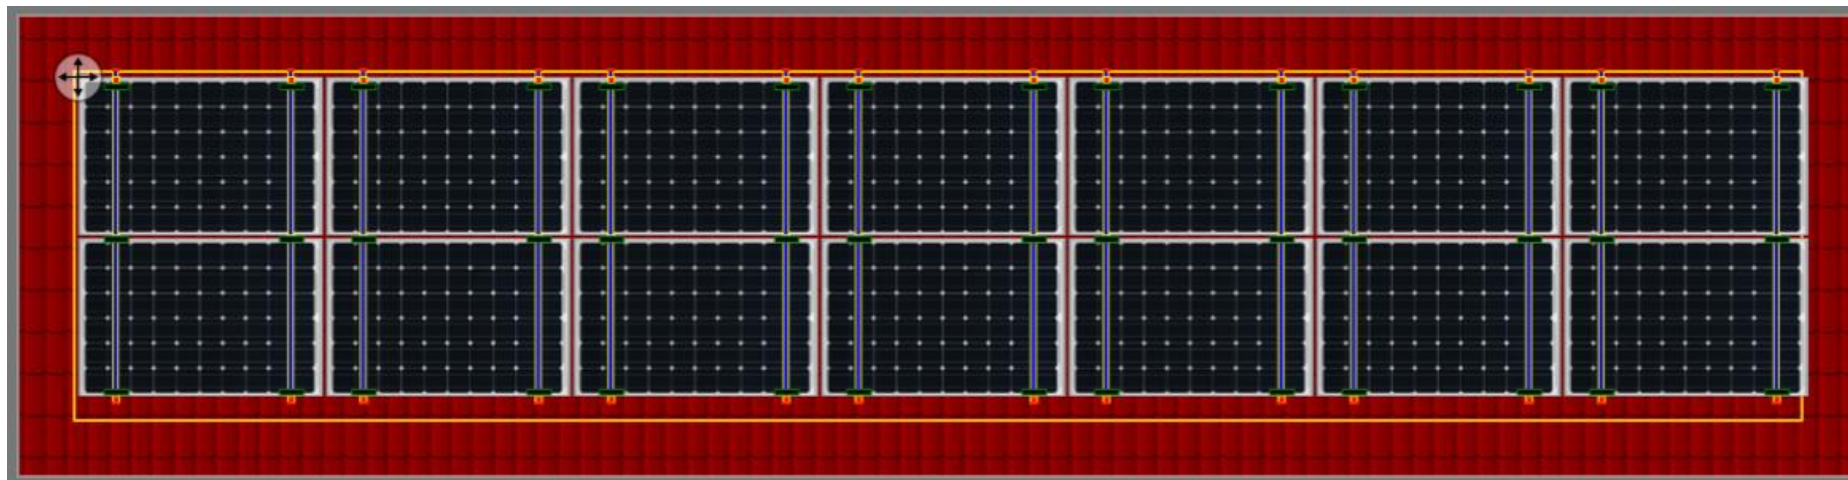

Proposed area in blue below

