



KEY

PRIVATE

- 2 BED HOUSE x 10
- 3 BED HOUSE x 45
- 4 BED HOUSE x 14
- 5 BED HOUSE x 6

TOTAL = 75


AFFORDABLE

- 1 BED APARTMENT x 7
- 2 BED APARTMENT x 5
- 2 BED HOUSE x 16
- 3 BED HOUSE x 3
- 4 BED HOUSE x 2

TOTAL = 33

GRAND TOTAL = 108

Ordnance Survey, (c) Crown Copyright 2022. All rights reserved. Licence number 100022432

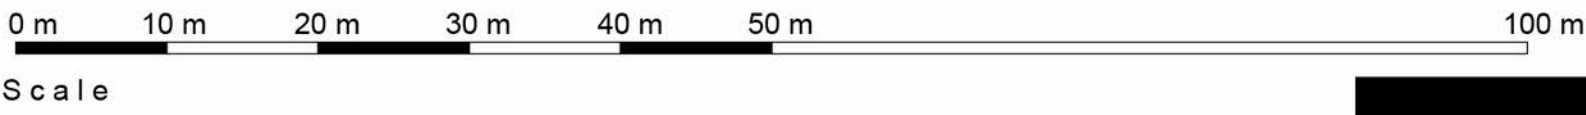

Client:
CALA Homes (South Home Counties) Limited

Project:
West Hoathly Brickworks Site, Hamsey Road,
Sharpthorne

Drawing Title:
Dwelling Distribution Plan

Scale:
1:500 @ A1

Revision	Drawn	Check	Date
G H K	AC AC JF	TJ JH	19.07.23 26.09.23 06.05.26



Project No'	Class	Dwg No'	Status	Rev
3291	C	1008	PL	K

REPRODUCED BY OMEGA ARCHITECTS. The contents of this document shall not be copied or reproduced in whole or in part without the written consent of Omega Architects Limited. See the Planning and Design Code for Omega Architects. 100022432 CROWN COPYRIGHT. Omega Architects Limited, 124 Manor Road North, Thomas Dillors, KT7 0BH. Registered Address: 124 Manor Road North, KT7 0BH. Tel: 01372 470 313. W: www.omega-architects.co.uk