




Ordnance Survey, (c) Crown Copyright 2022. All rights reserved. Licence number 100022432

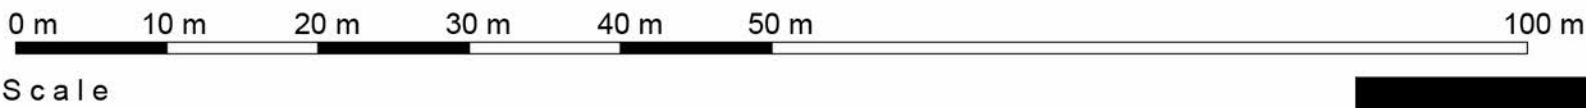

Client:
CALA Homes (South Home Counties) Limited

Project:
West Hoathly Brickworks Site, Hamsey Road,
Sharpthorne

Drawing Title:
Storey Heights Plan

Scale:
1:500 @ A1

Revision	Drawn	Check	Date
G H K	AC AC JF	TJ JH	19.07.23 26.09.23 06.05.24



Project No'	Class	Dwg No'	Status	Rev
3291	C	1009	PL	K

REPRODUCED BY OMEGA ARCHITECTS. The content of this document shall not be copied or reproduced in whole or in part without the written consent of Omega Architects Limited. Each Time Reprinted and Original Design by Omega Architects. 000070002 COUNTRY 001001 Omega Architects Limited, 181 Regent's Park, London NW1 4NU. Registered Address: 181 Regent's Park, London, NW1 4NU. Tel: 01372 470 313. W: www.omega-architects.co.uk