



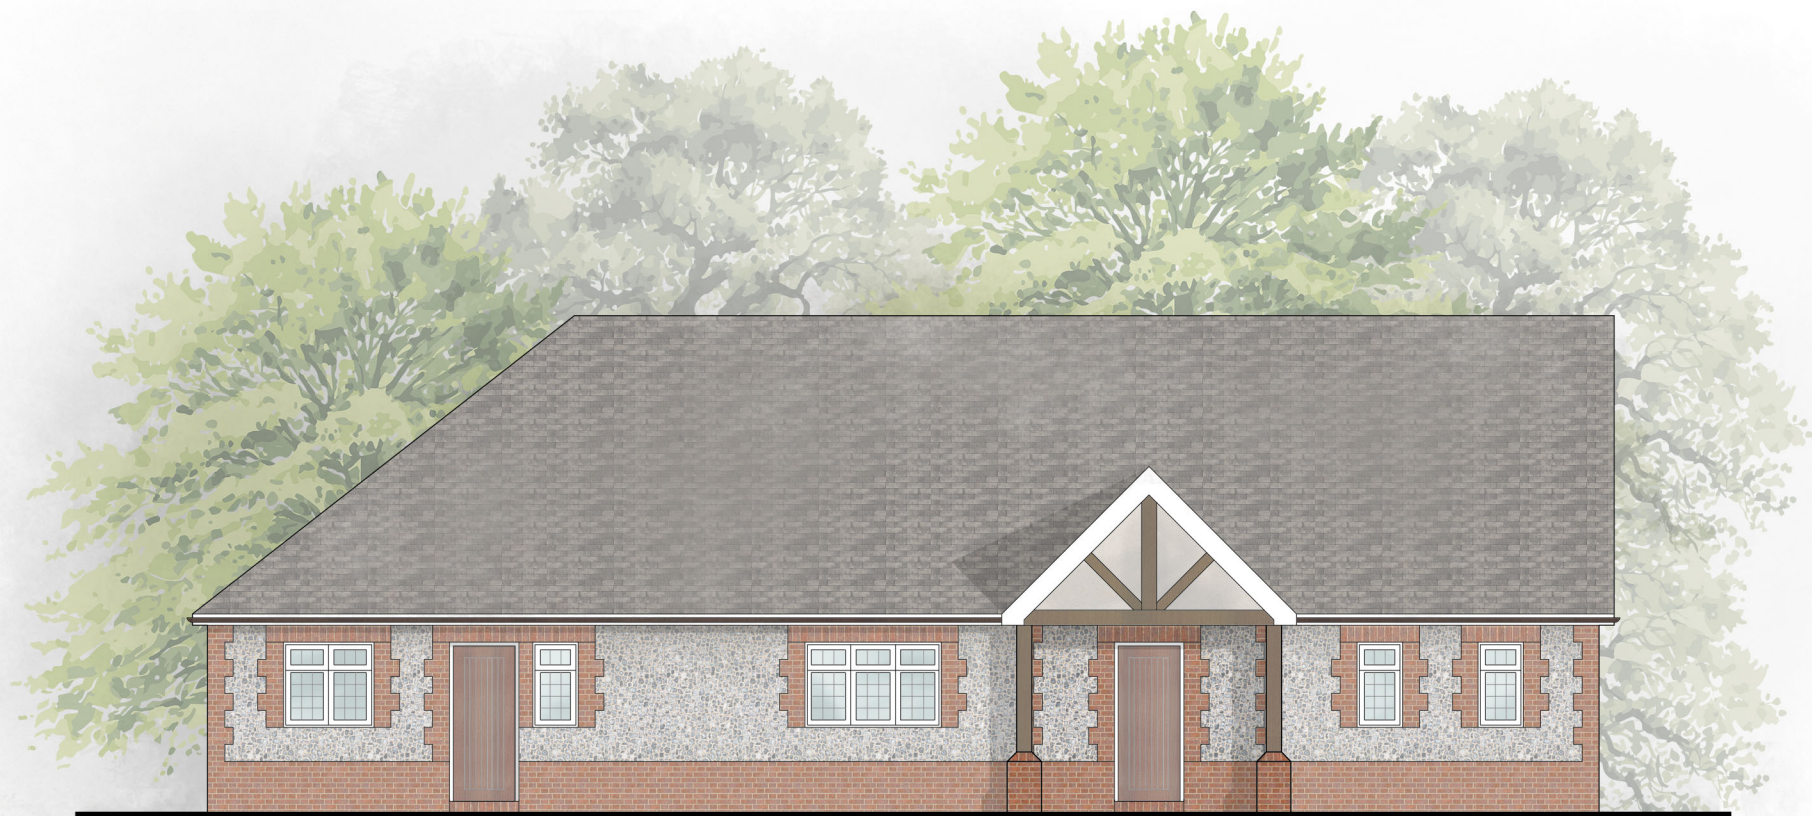

Front and Side Elevation - Proposed

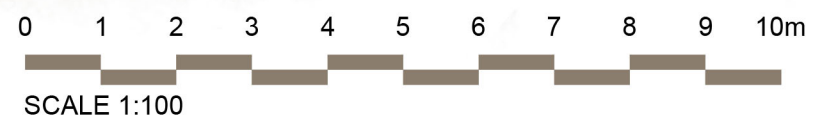

Project:
Land at Lake View Road, Felbridge, RH19 2QE

Drawing Title:
Front and Side Elevation - Proposed

Scale:
1:100 @ A3

Drawing Number:
A107-J1002

Revision:
-