Rev: -

Drawing Number: 170924_004

Status: -

A1 DO NOT SCALE

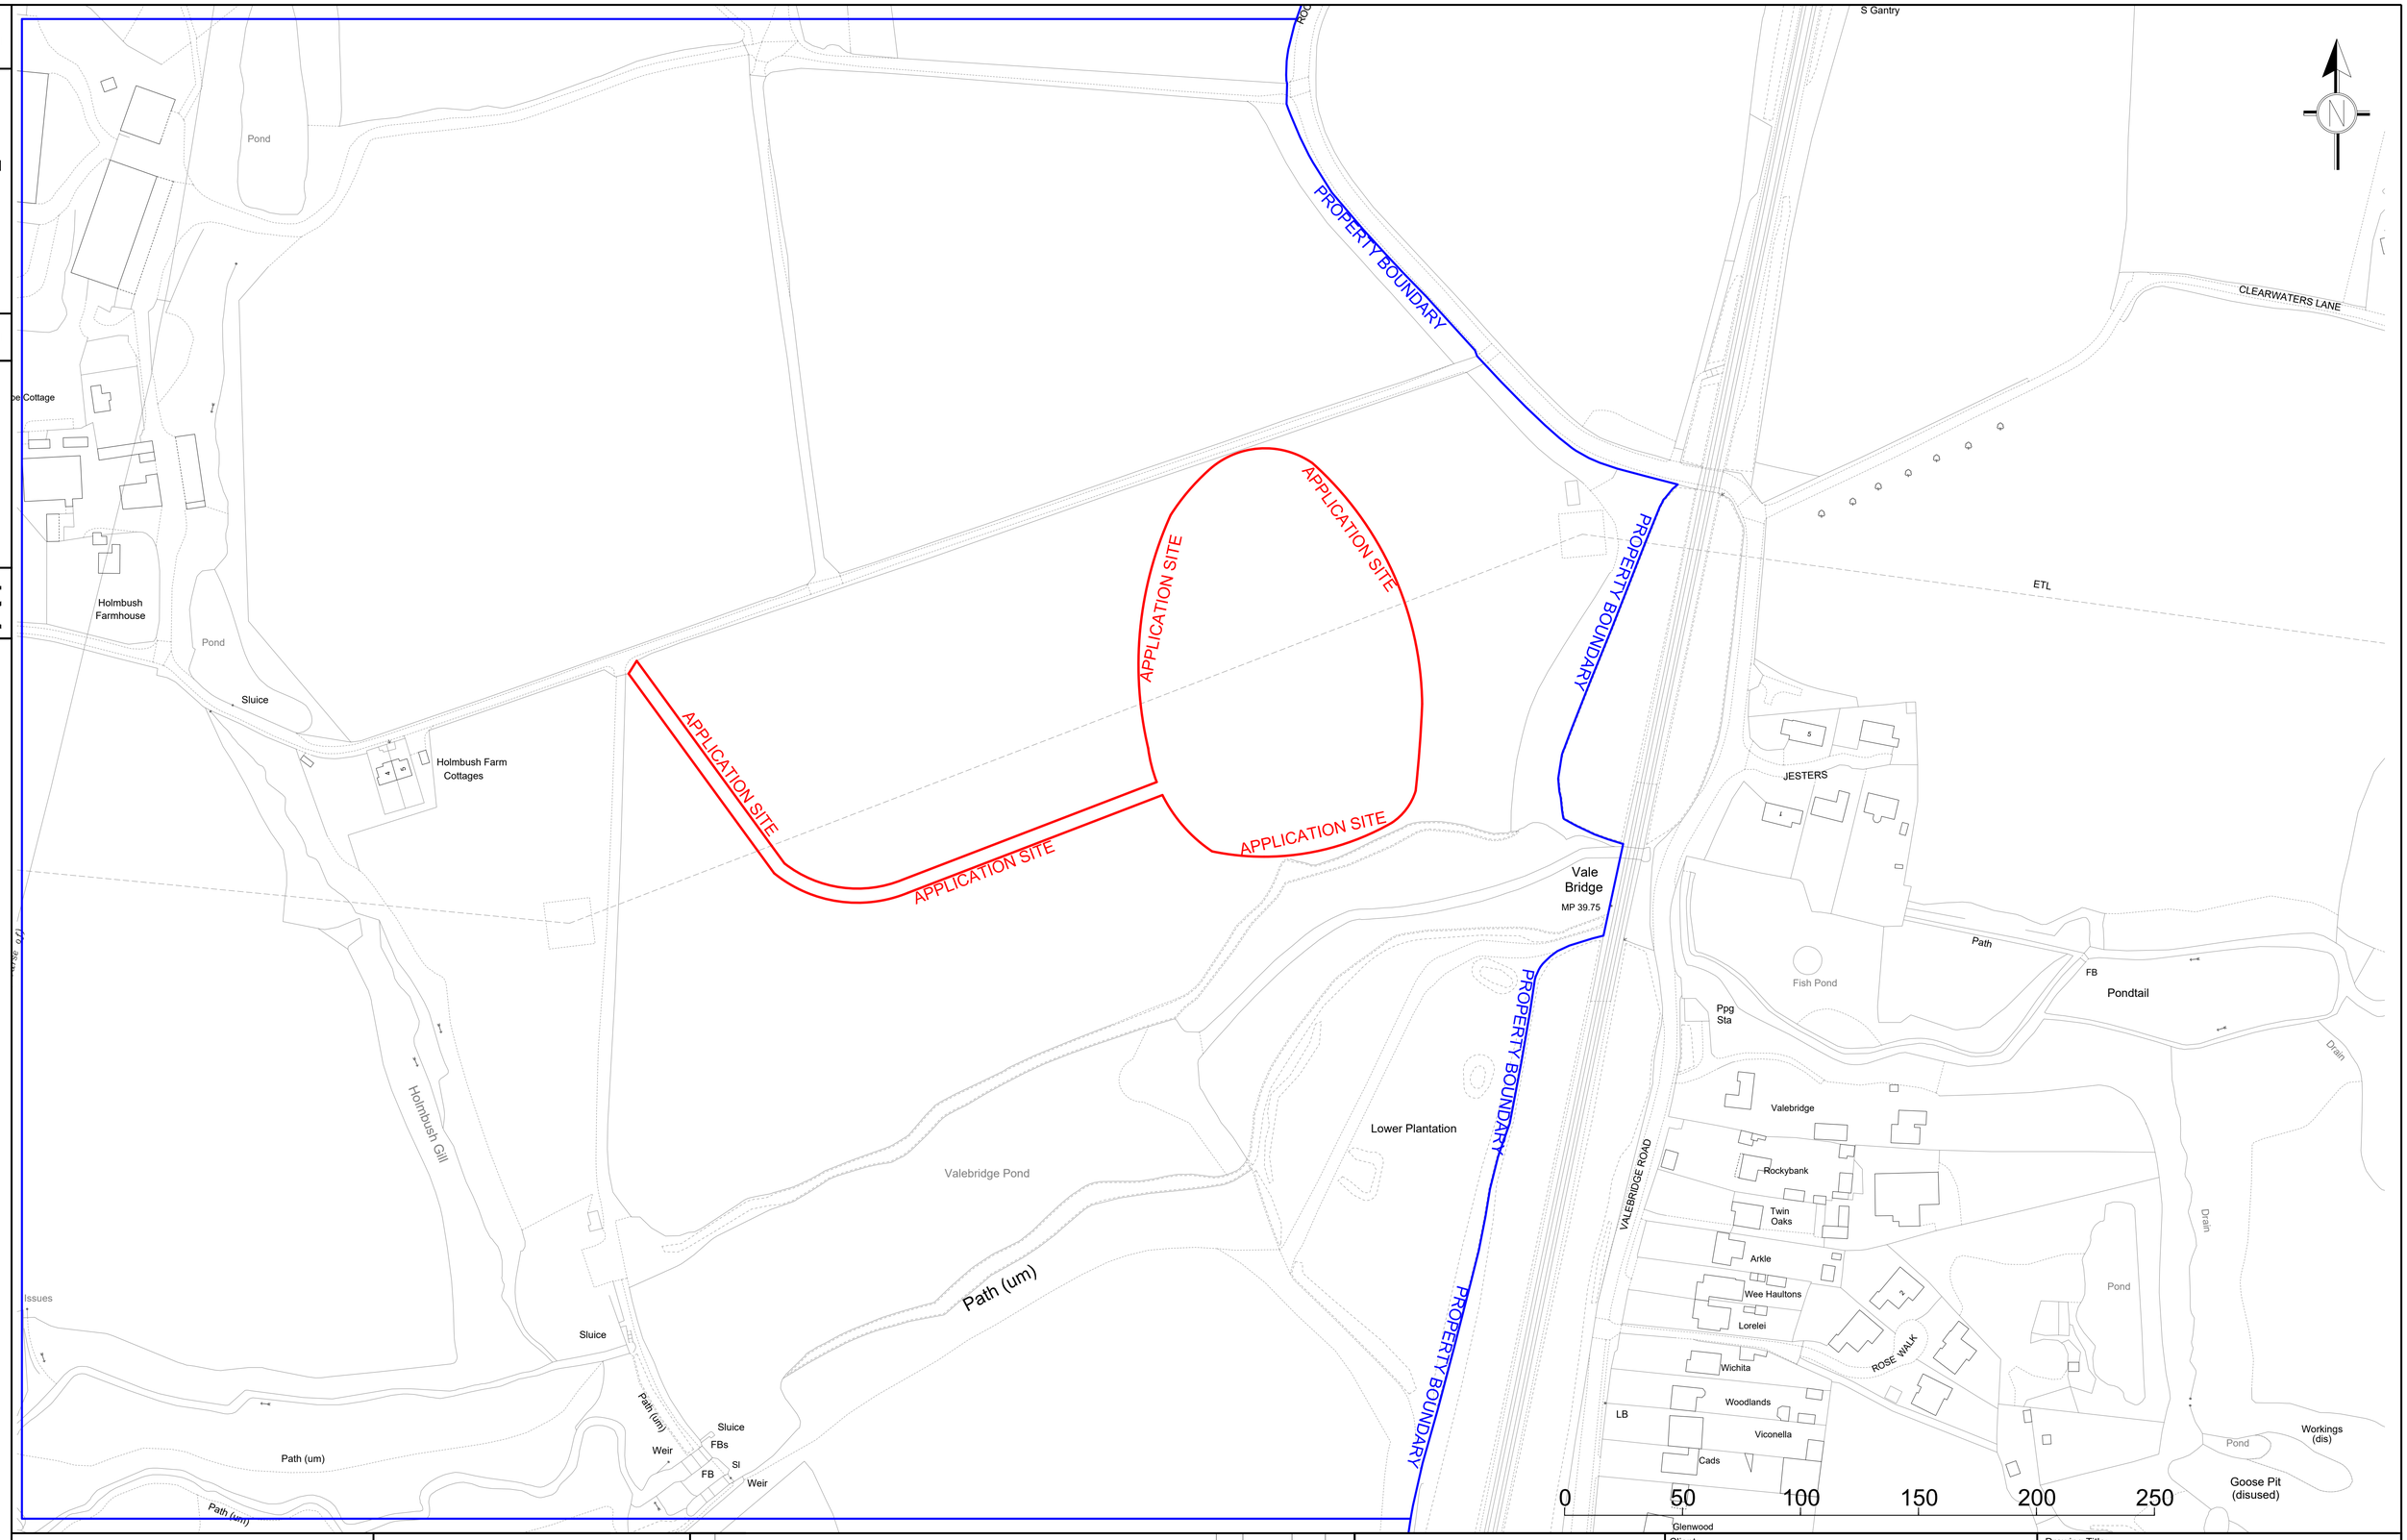

REV	DESCRIPTION	BY	DATE	CHK'D	AUTH

NOTES:

1. *THIS DRAWING IS TO BE READ IN CONJUNCTION WITH ALL RELEVANT INFORMATION ISSUED BY OTHERS FOR THIS PROJECT AND THE SPECIFICATION.*

2. *DO NOT SCALE FROM THIS DRAWING.*

3. *FOR SETTING OUT DIMENSIONS AND LEVELS REFER TO RELEVANT DRAWINGS AND THOSE BY OTHERS.*

Client: HEASELANDS ESTATE

Project: HOLMBUSH FARM

Drawing Title: LOCATION PLAN

Sheet Size:	Original Scale:	Designed/Drawn:	Checked:	Authorised:
A1	1:1250	RC Date 17.09.24	MJF Date 17.09.24	MJF Date 17.09.24

Status: -

Drawing Number: 170924_004

Rev: -