




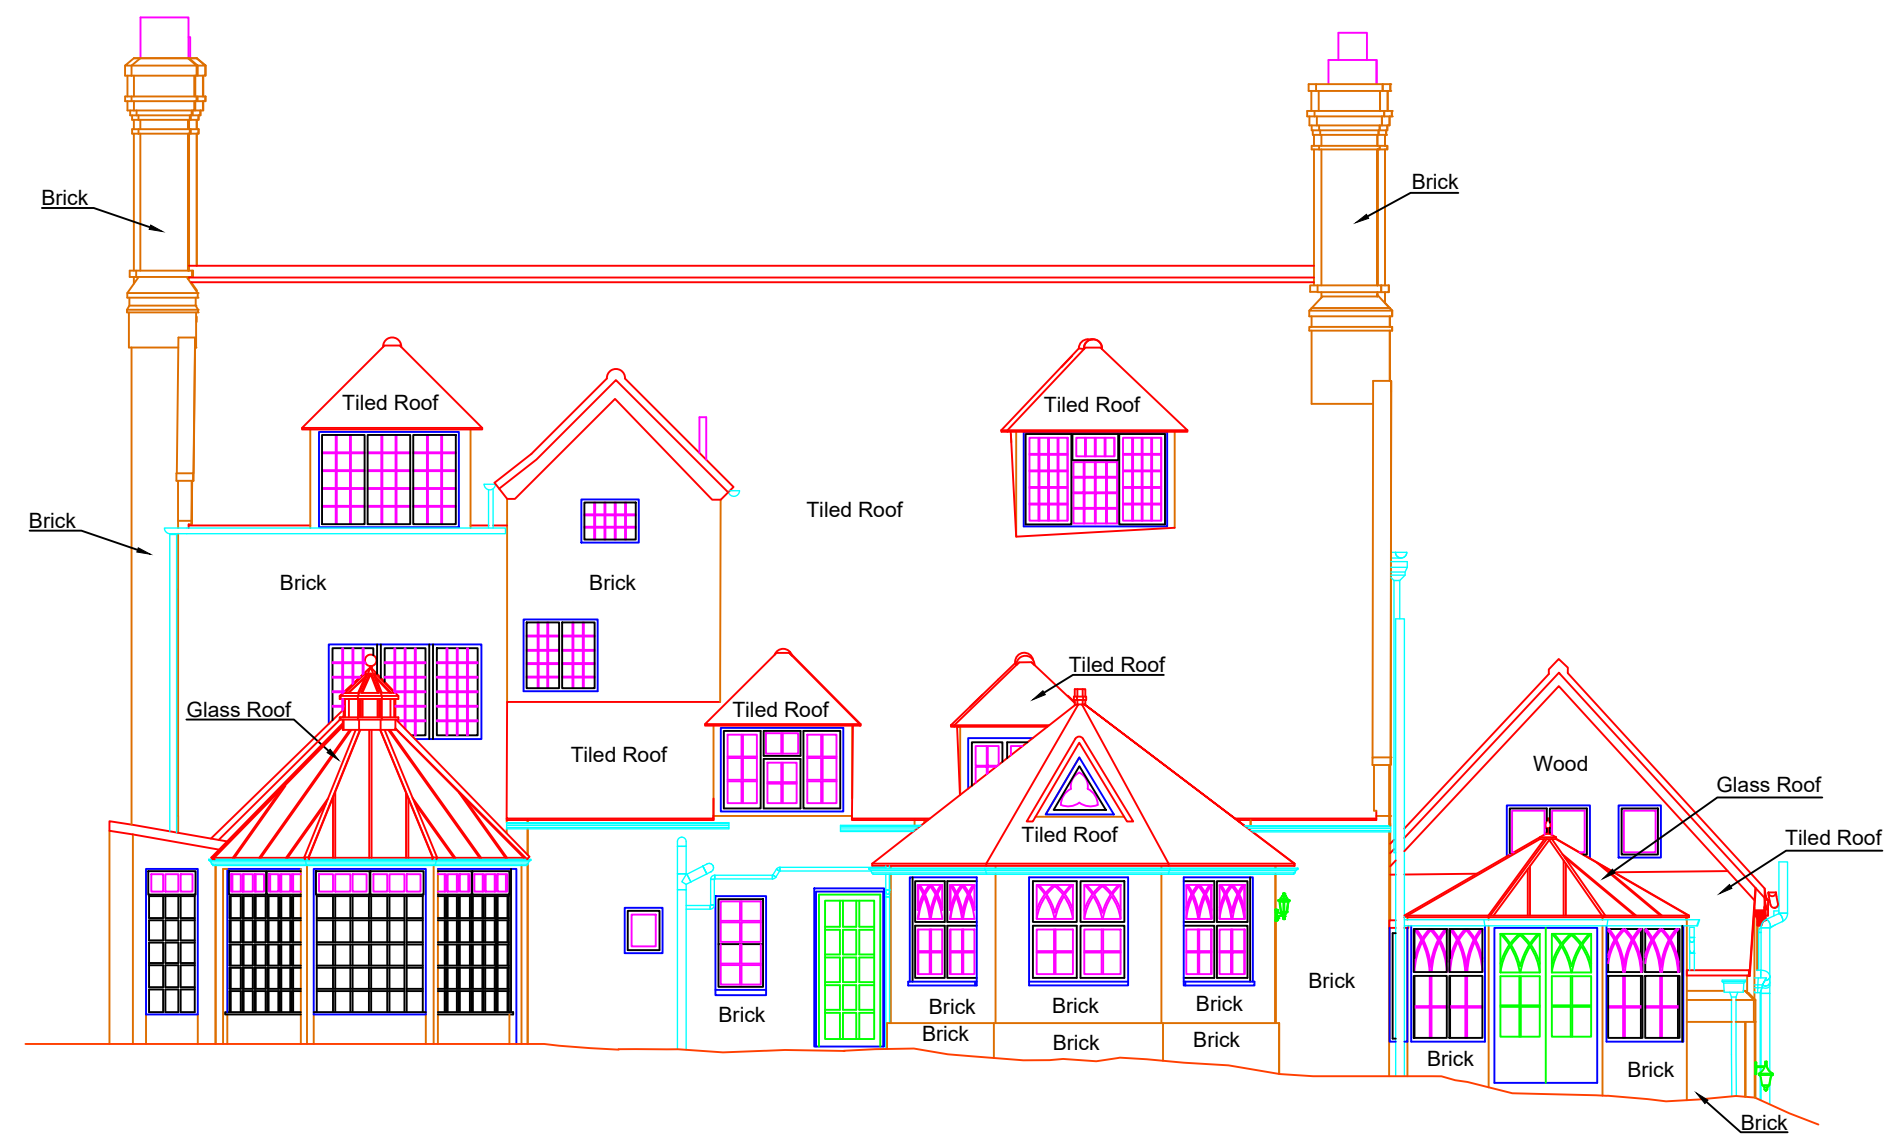

Elevation 1

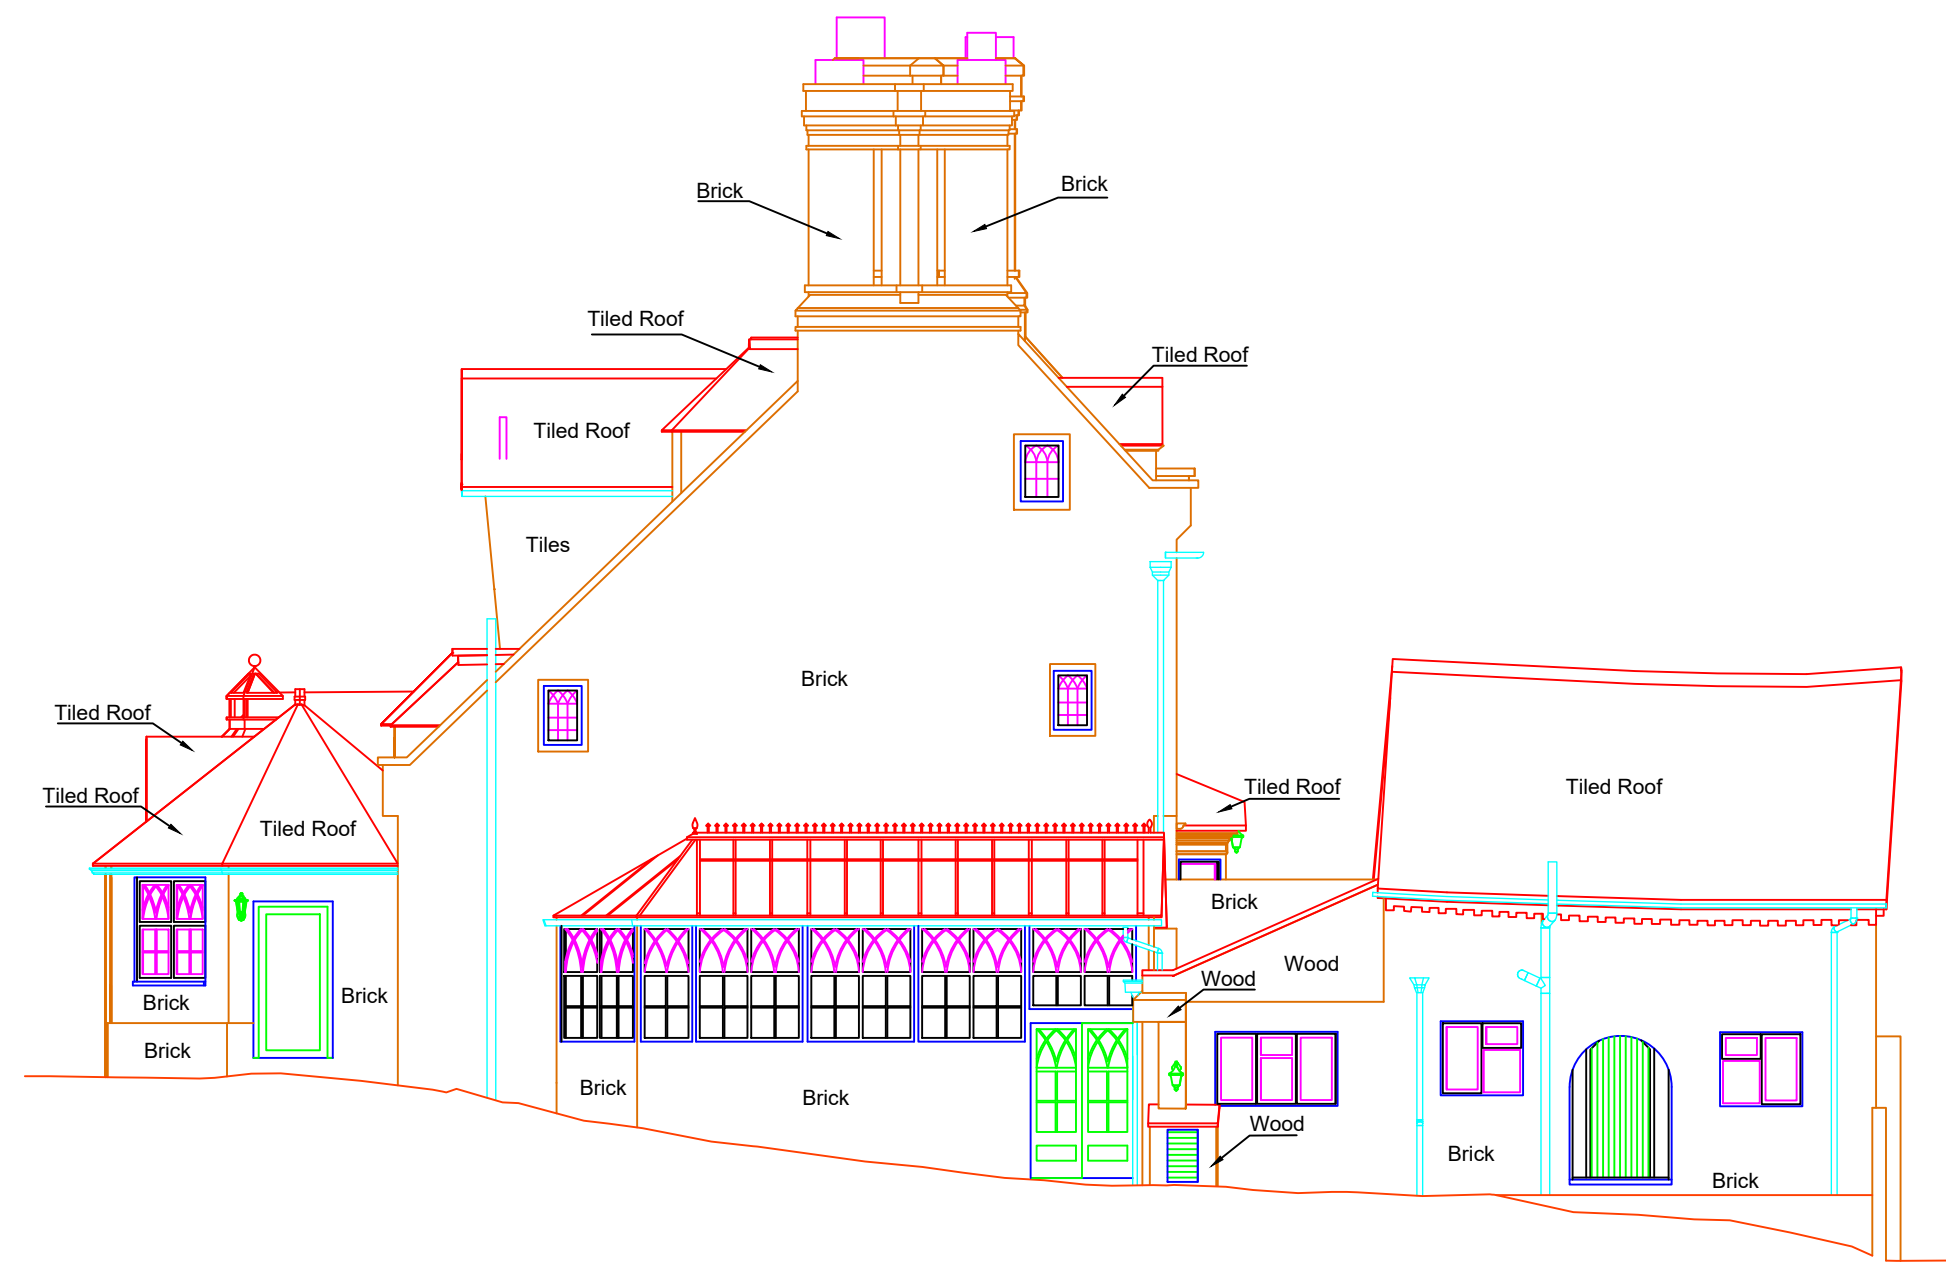


Elevation 2

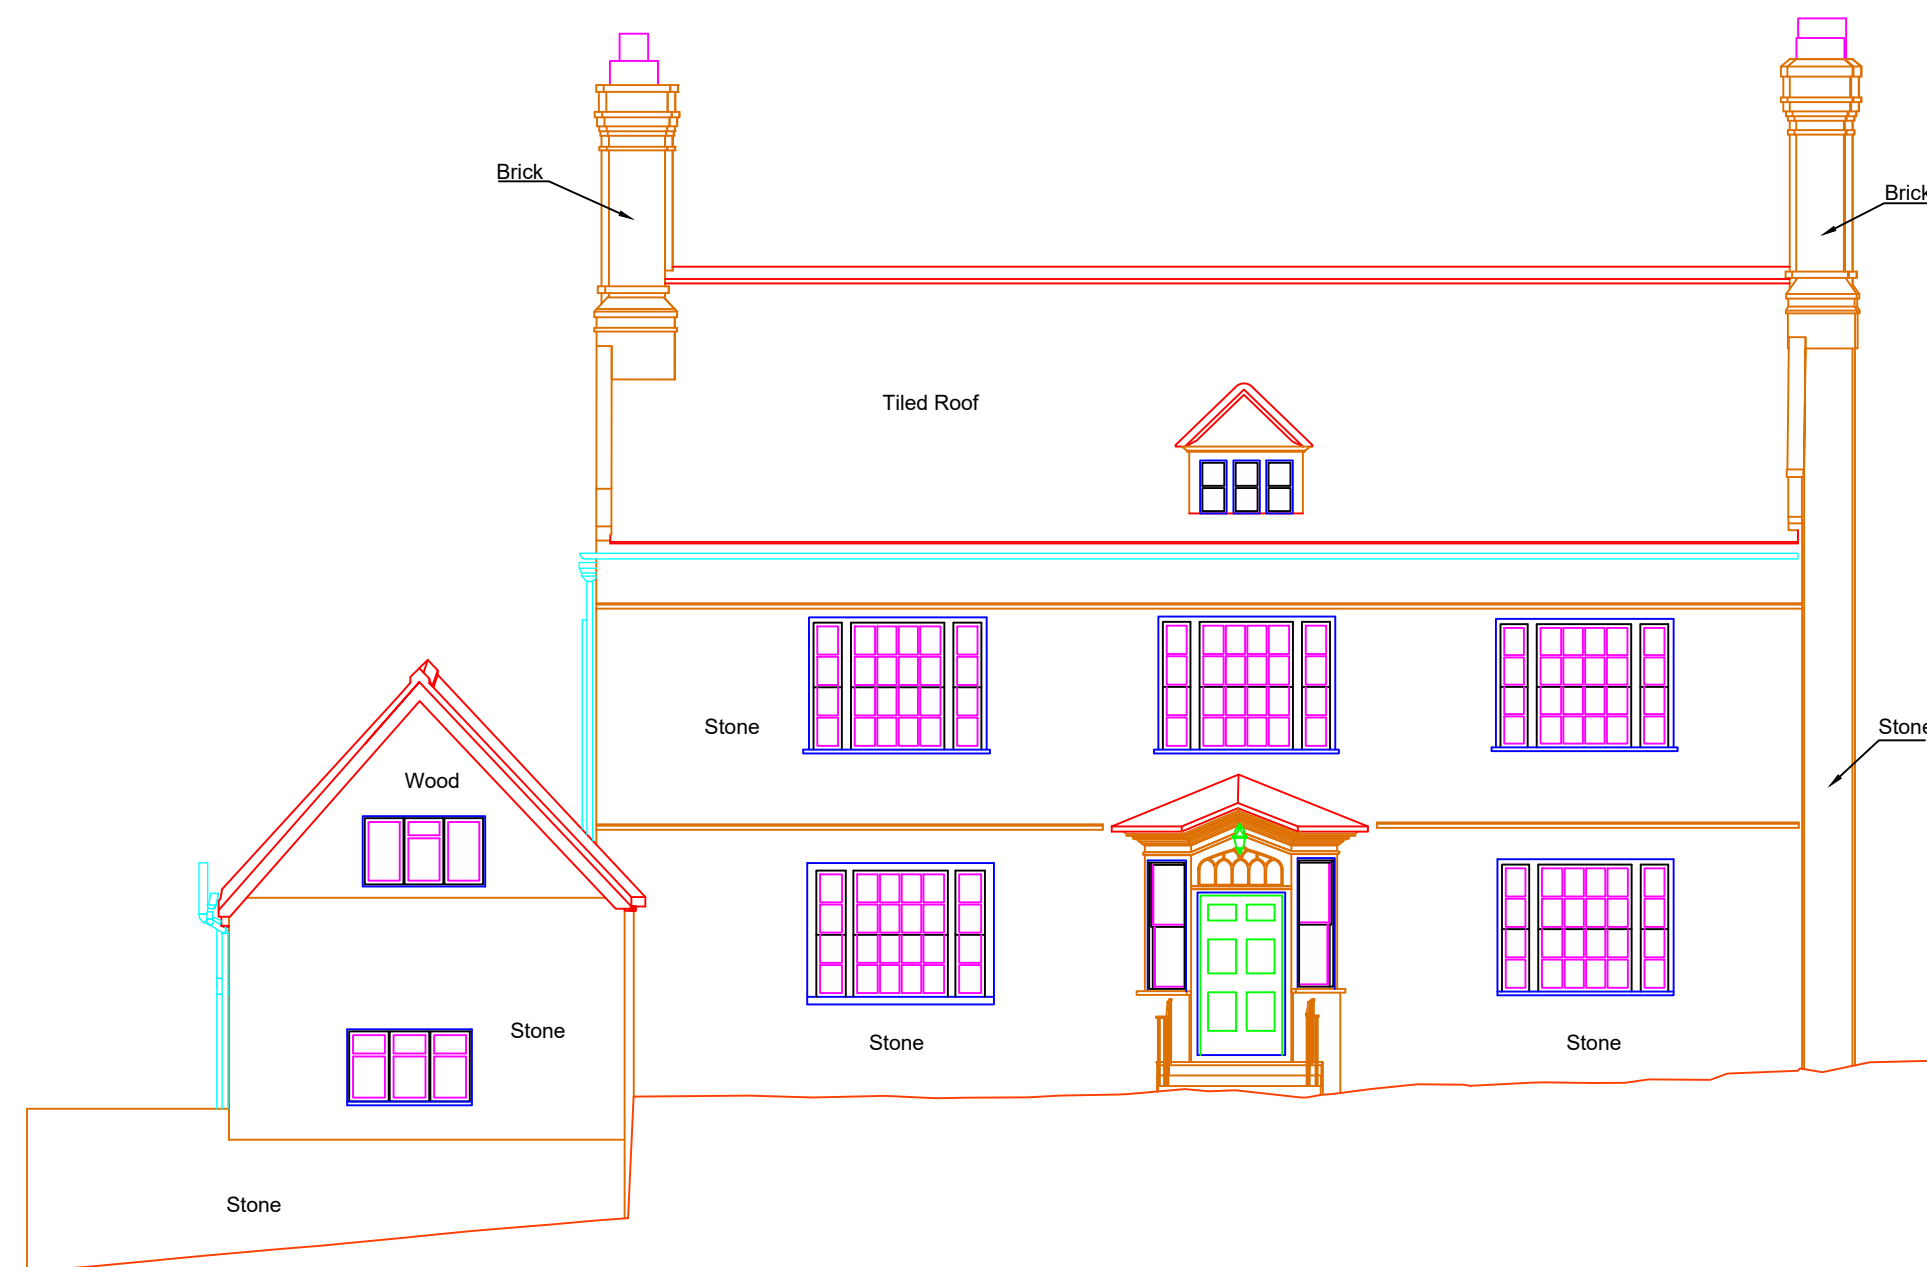

Elevation 3

- NOTES
1. The Grid and Levels are based on co-ordinated using OS Active GPS Network.
 2. The Elevations in this drawing are taken perpendicular to the facade.
 3. Due to the nature of scaling drawings we would advise that any required dimensions should be requested from the surveyor using the contact details shown below.

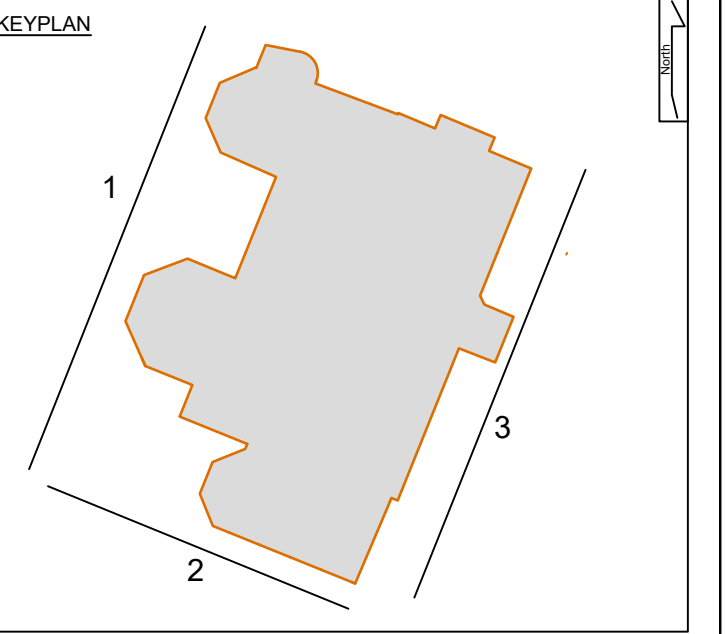

Rev	Revised By	Date	Checked By	Date
Project				
MARSHALLS MANOR HIGH STREET, CUCKFIELD WEST SUSSEX				
Drawing Title				
EXISTING ELEVATIONS 1-3				
16 Allcard Close Horsham RH12 5AJ Tel No: 07867411903 www.incosurveys.co.uk				
InCo Surveys				
Surveyed: M.Jones Sept 2022				
Checked: L.Jones Sept 2022				
Project No.	Drawing Status	Scale (@ A1)		
S22615	INFORMATION	1:100		

EXISTING
ELEVATIONS 1-3