


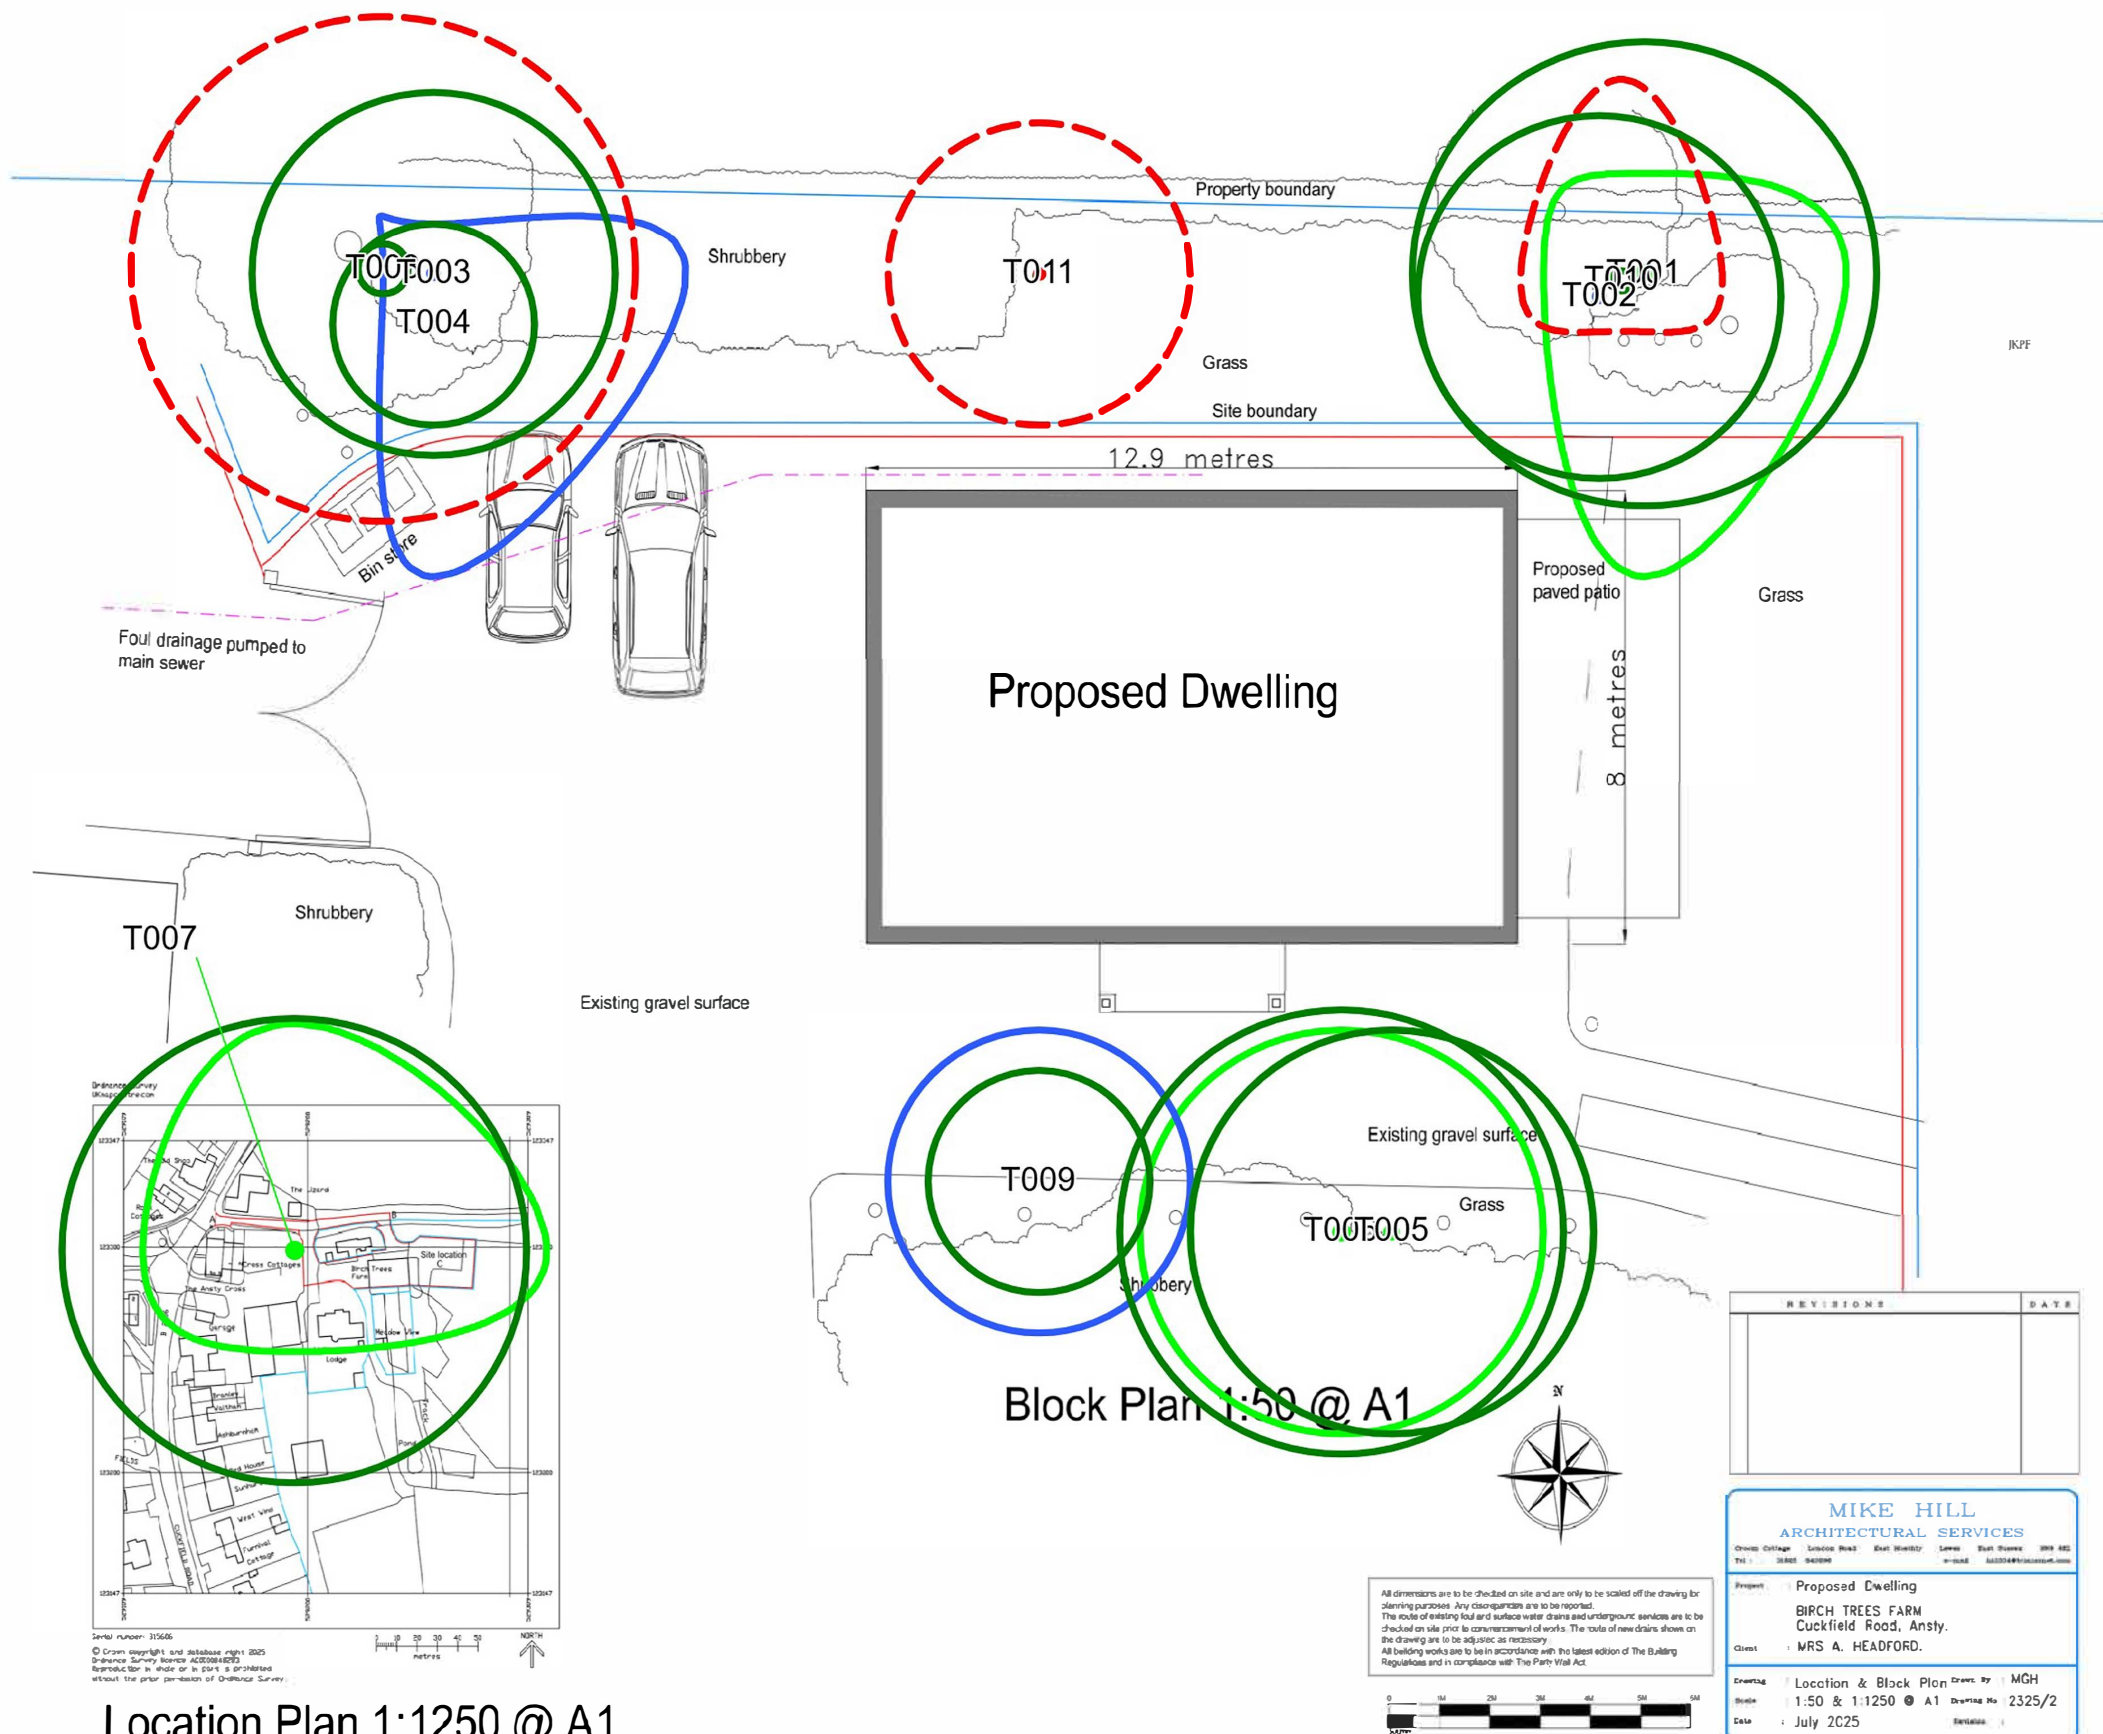

Retention Category

- Category A
- Category B
- Category C
- Category U
- RPA

Fencing of Root Protection Area to be installed as per RPA shown in green.

Location Plan 1:1250 @ A1

Block Plan 1:50 @ A1

All dimensions are to be checked on site and are only to be scaled off the drawing for planning purposes. Any discrepancies are to be reported. The route of existing foul and surface water drains and underground services are to be checked on site prior to commencement of works. The route of new drains shown on the drawing are to be adjusted as necessary. All building works are to be in accordance with the latest edition of The Building Regulations and in compliance with The Party Wall Act.

REVISIONS	DATE

MIKE HILL
ARCHITECTURAL SERVICES

Group: Cottage Location: Birch East: Headford Level: East: Headford 200 400
Tel: 01253 840000 Email: mhill@phoenixforestry.co.uk

Project: Proposed Dwelling
Client: BIRCH TREES FARM
Cuckfield Road, Ansty.
Client: MRS A. HEADFORD.

Drawing: Location & Block Plan Drawn by: MGH
Scale: 1:50 & 1:1250 @ A1 Drawing No: 2325/2
Date: July 2025