



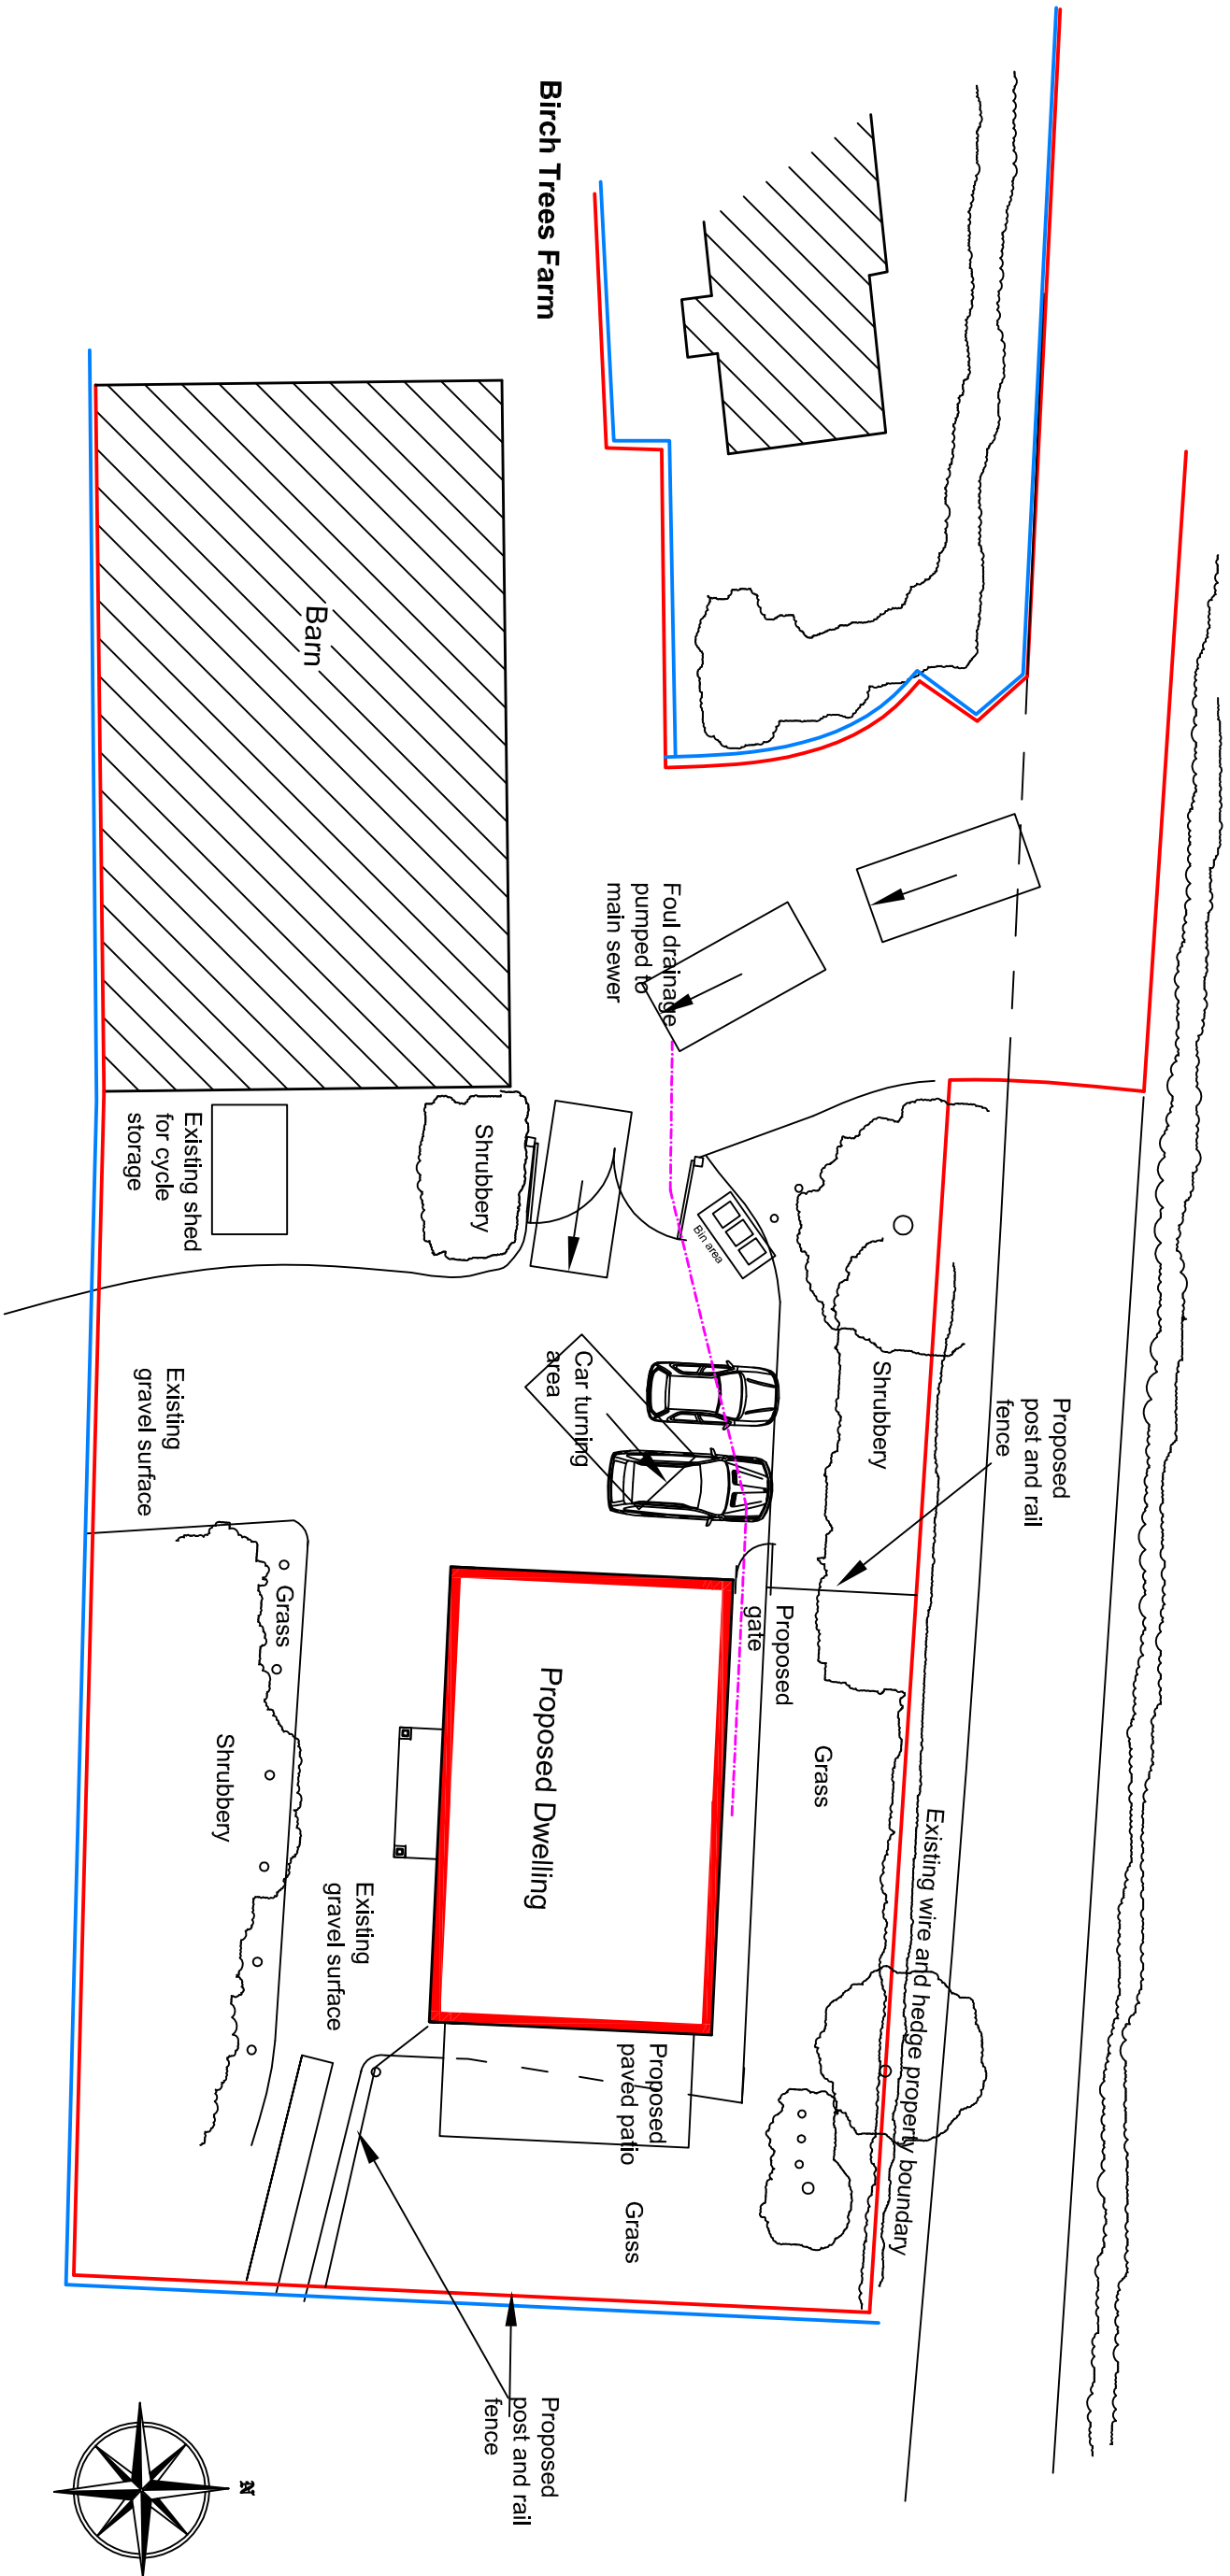

Block Plan 1:200 @ A3

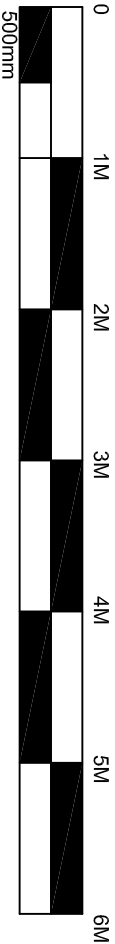

MIKE HILL

ARCHITECTURAL SERVICES

Croom Cottage London Road East Hoathly Lewes East Sussex BN6 6EL
Tel : 01625 840296 e-mail hill304@btinternet.com

Project : Proposed Dwelling
Client : MRS A. HEADFORD.
BIRCH TREES FARM
Cuckfield Road, Ansty.

Drawing : Block Plan Drawn By : MGH
Scale : 1:200 @ A3 Drawing No : 2325/6
Date : September 2025 Revision :